CONTRACTOR SHALL COORDINATE WITH OWNER FOR COMPRESSED AIR PIPING MATERIALS AND LOCATIONS

ELECTRICAL UTILITY SHALL BE RESPONSIBILITY OF CONTRACTOR. CONTRACTOR SHALL COORDINATE LOCATION, CONSTRUCTION, PERMITTING, FEES, AND REQUIREMENTS WITH THE CITY AND APPROPRIATE UTILITY COMPANY. ACTUAL LOCATION TO BE DETERMINED BY CONTRACTOR, OWNER, AND UTILITY REPRESENTATIVE PRIOR TO CONSTRUCTION AND WILL COMPLY WITH ALL APPLICABLE LAWS AND CODES.

GAS UTILITY SHALL BE RESPONSIBILITY OF CONTRACTOR. CONTRACTOR SHALL COORDINATE LOCATION, CONSTRUCTION, PERMITTING, FEES, AND REQUIREMENTS WITH THE CITY AND APPROPRIATE UTILITY COMPANY. ACTUAL LOCATION TO BE DETERMINED BY CONTRACTOR, OWNER, AND UTILITY REPRESENTATIVE PRIOR TO CONSTRUCTION AND WILL COMPLY WITH ALL APPLICABLE LAWS AND CODES.

TELEPHONE UTILITY SHALL BE RESPONSIBILITY OF CONTRACTOR. CONTRACTOR SHALL COORDINATE LOCATION, CONSTRUCTION, PERMITTING, FEES, AND REQUIREMENTS WITH THE CITY AND APPROPRIATE UTILITY COMPANY. ACTUAL LOCATION TO BE DETERMINED BY CONTRACTOR, OWNER, AND UTILITY REPRESENTATIVE PRIOR TO CONSTRUCTION AND WILL COMPLY WITH ALL APPLICABLE LAWS AND CODES.
CONTACT OWNER FOR TELEPHONE / INTERNET PROVIDER.

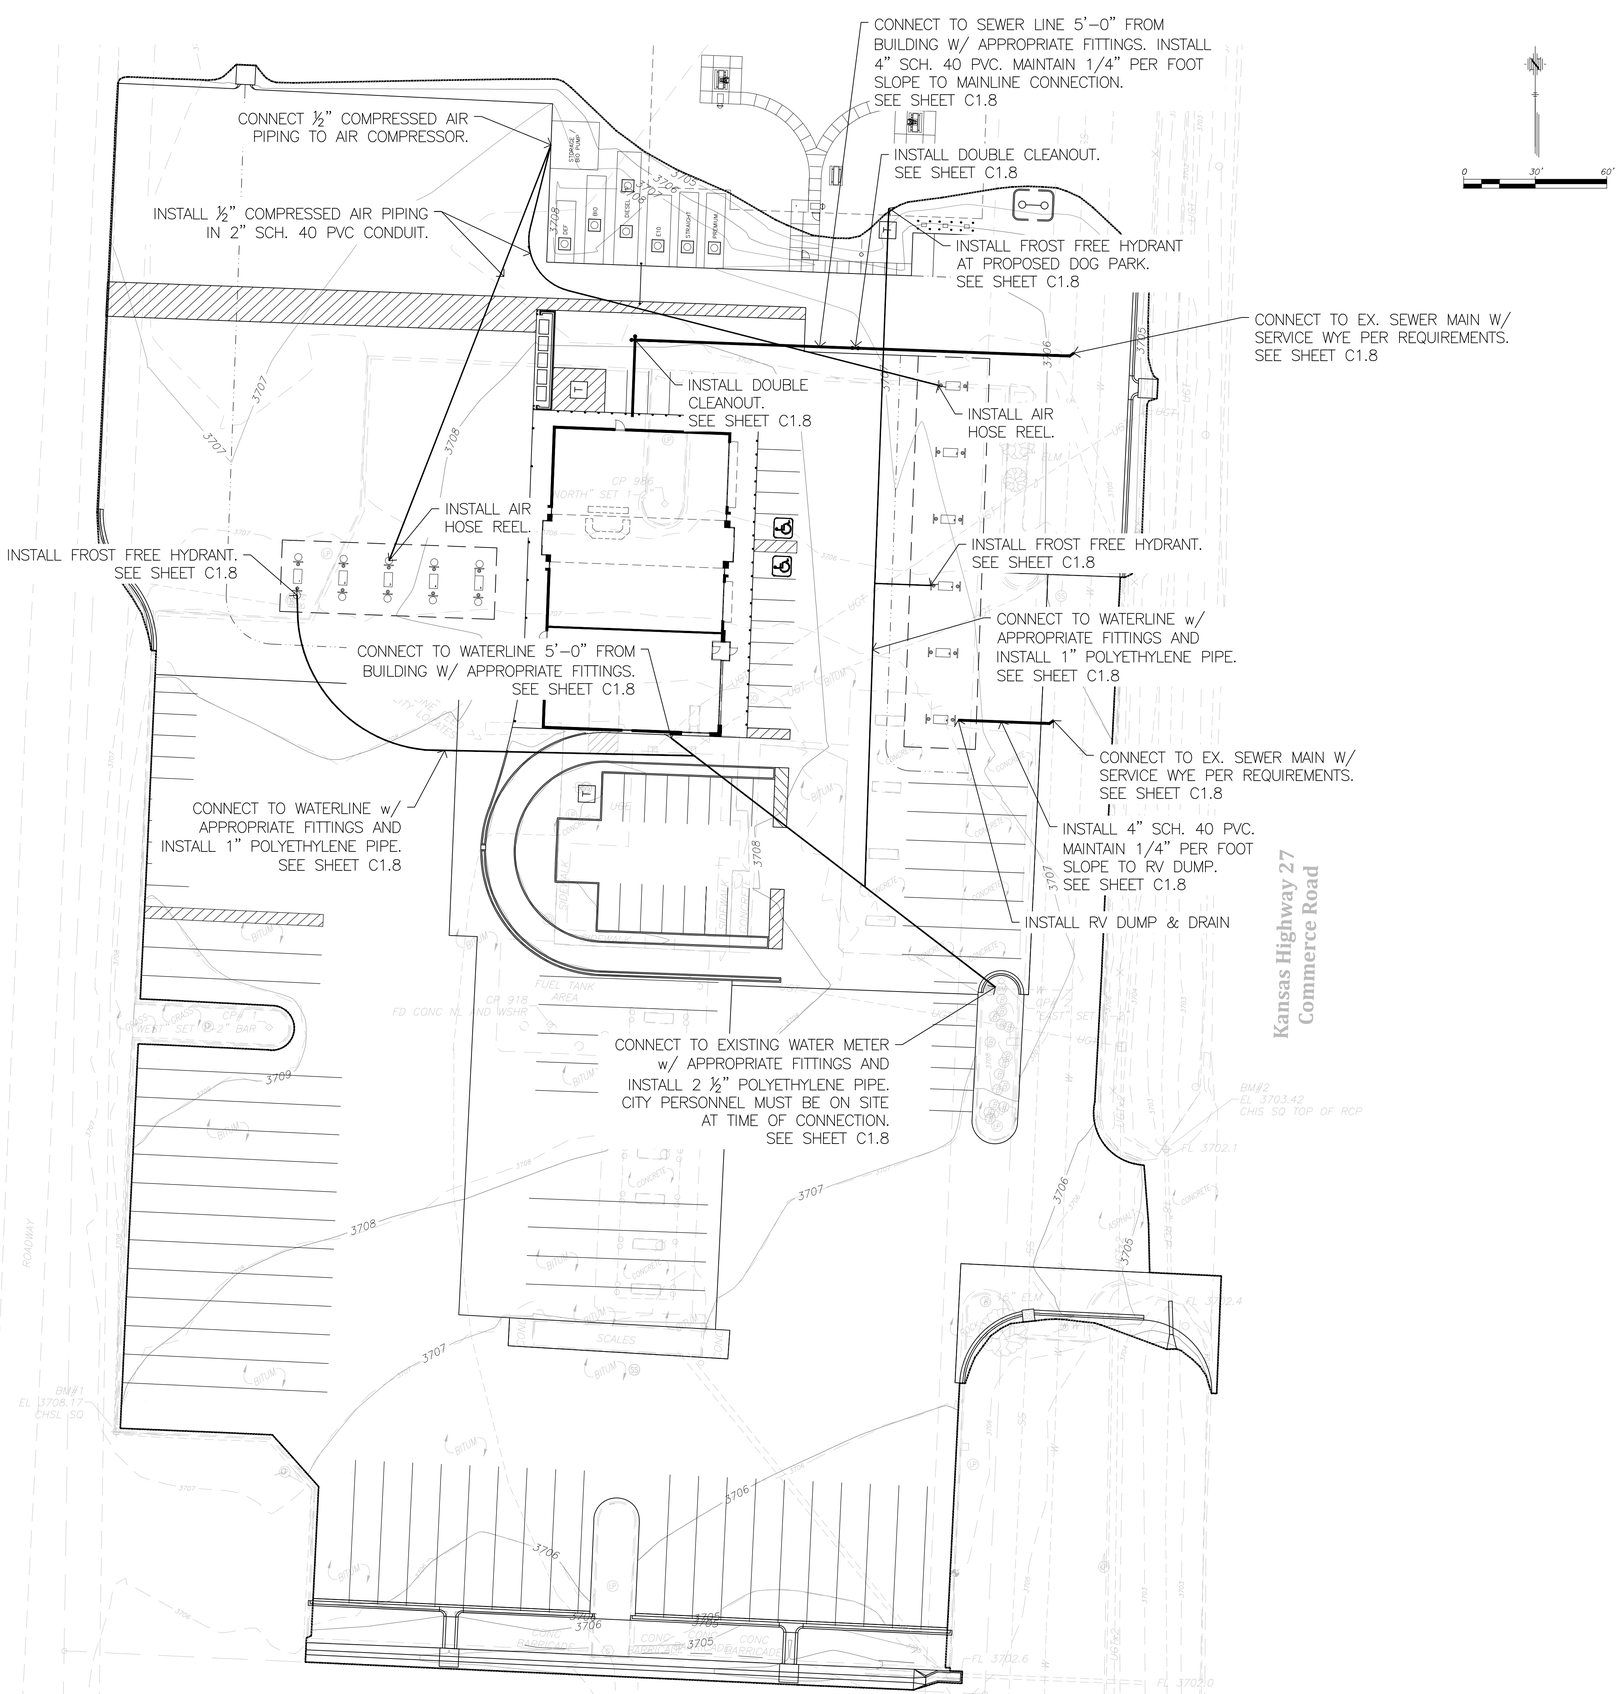

HANNEY & ASSOCIATES, ARCHITECTS
1726 South Hillside, Wichita, Kansas, 67211
Phone (316) 683-8965
Fax (316) 684-1441
www.haarchitects.com

JOEL D. KROSCHEL LICENSED 15607 9-4-20 KANSAS PROFESSIONAL ENGINEER

2020
24-7 TRAVEL STORE
2710 Commerce Rd.
Goodland, Kansas

24/7 TRAVEL STORE

DRAWINGS ISSUED		
NO.	DATE	ITEM ISSUED
1	9-4-20	ADDENDUM #1

COMPUTER DRAWING

DATE: AUGUST 2020
DRAWN BY: | CHECKED BY:

SHEET
C1.3
UTILITY PLAN
OF SHEETS