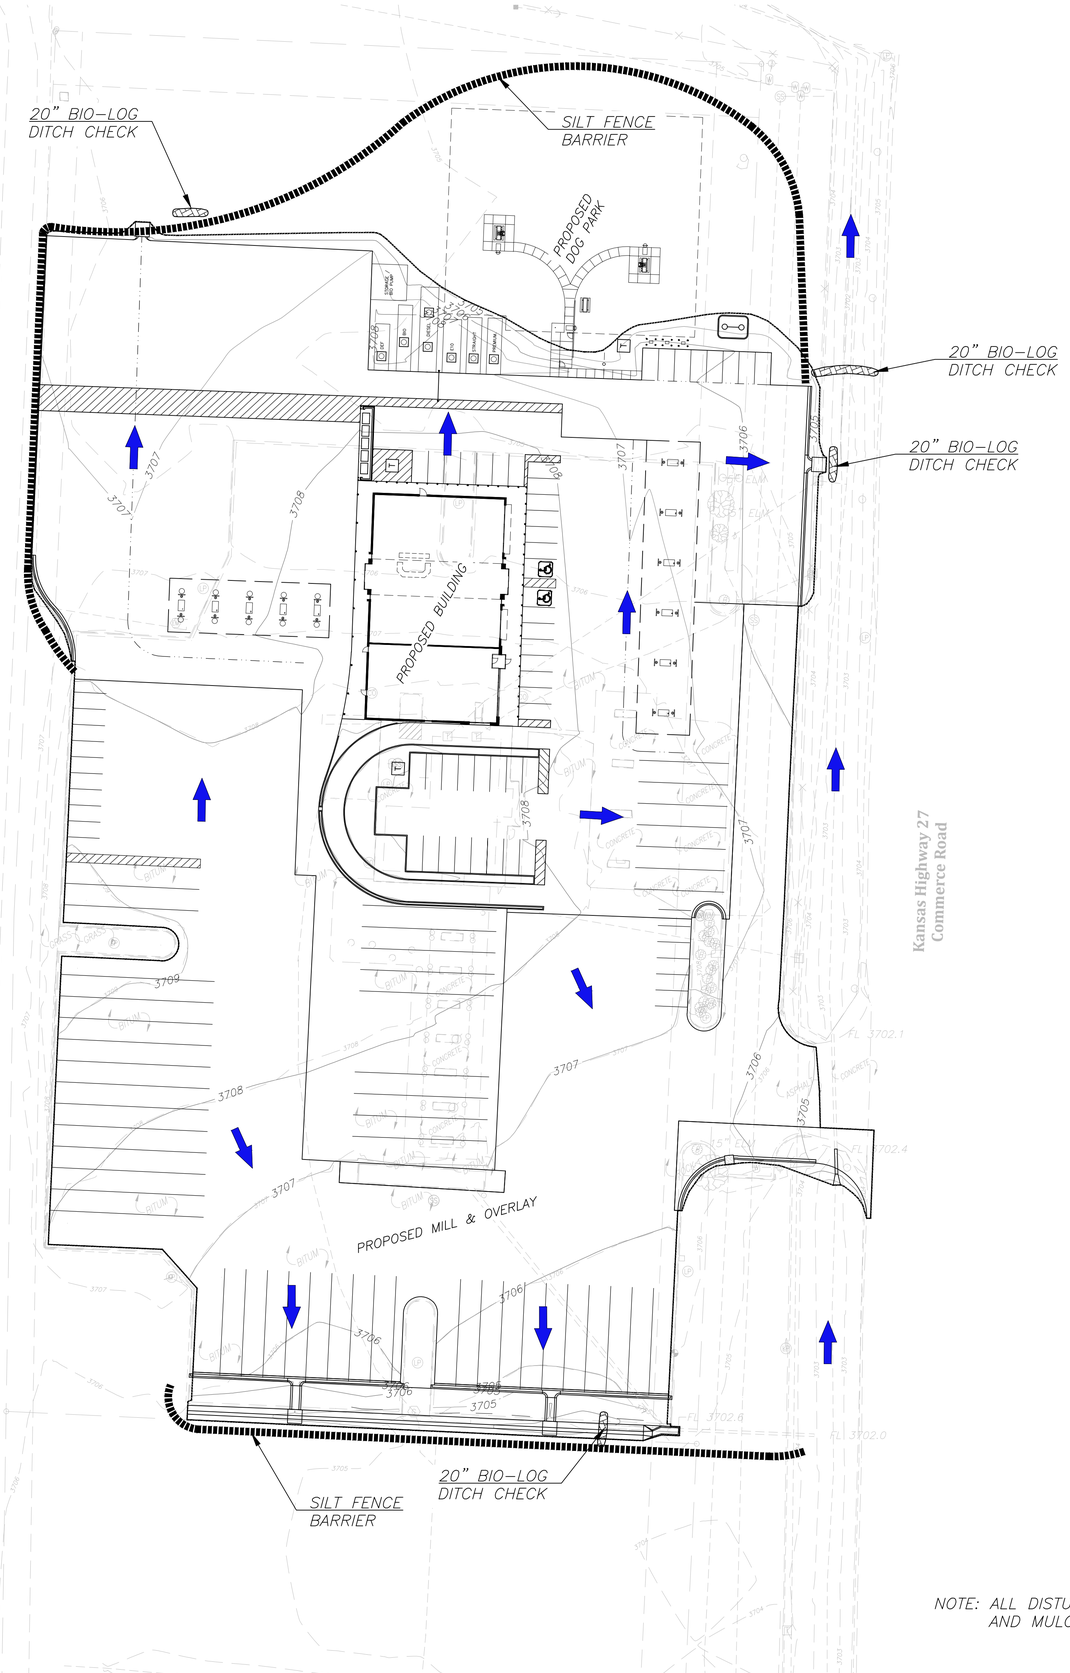

NOTE: ALL DISTURBED AREAS SHALL BE SEEDED AND MULCHED UPON COMPLETION

0 40' 80'

ARCHITECTS

JOEL D. KROSSCHELL
LICENSED
15607
9-4-20
KANSAS
PROFESSIONAL ENGINEER

HANNEY & ASSOCIATES, ARCHITECTS
1726 South Hillside, Wichita, Kansas, 67211
Phone (316) 683-8965
Fax (316) 684-1441
www.haarchitects.com

24/7 TRAVEL STORE

2020
24-7 TRAVEL STORE
2710 Commerce Rd.
Goodland, Kansas

DRAWINGS ISSUED		
NO.	DATE	ITEM ISSUED
1	9-4-20	ADDENDUM #1

COMPUTER DRAWING

DATE: AUGUST 2020

DRAWN BY:	CHECKED BY:

SHEET

C1.9

SWPP PLAN

OF SHEETS