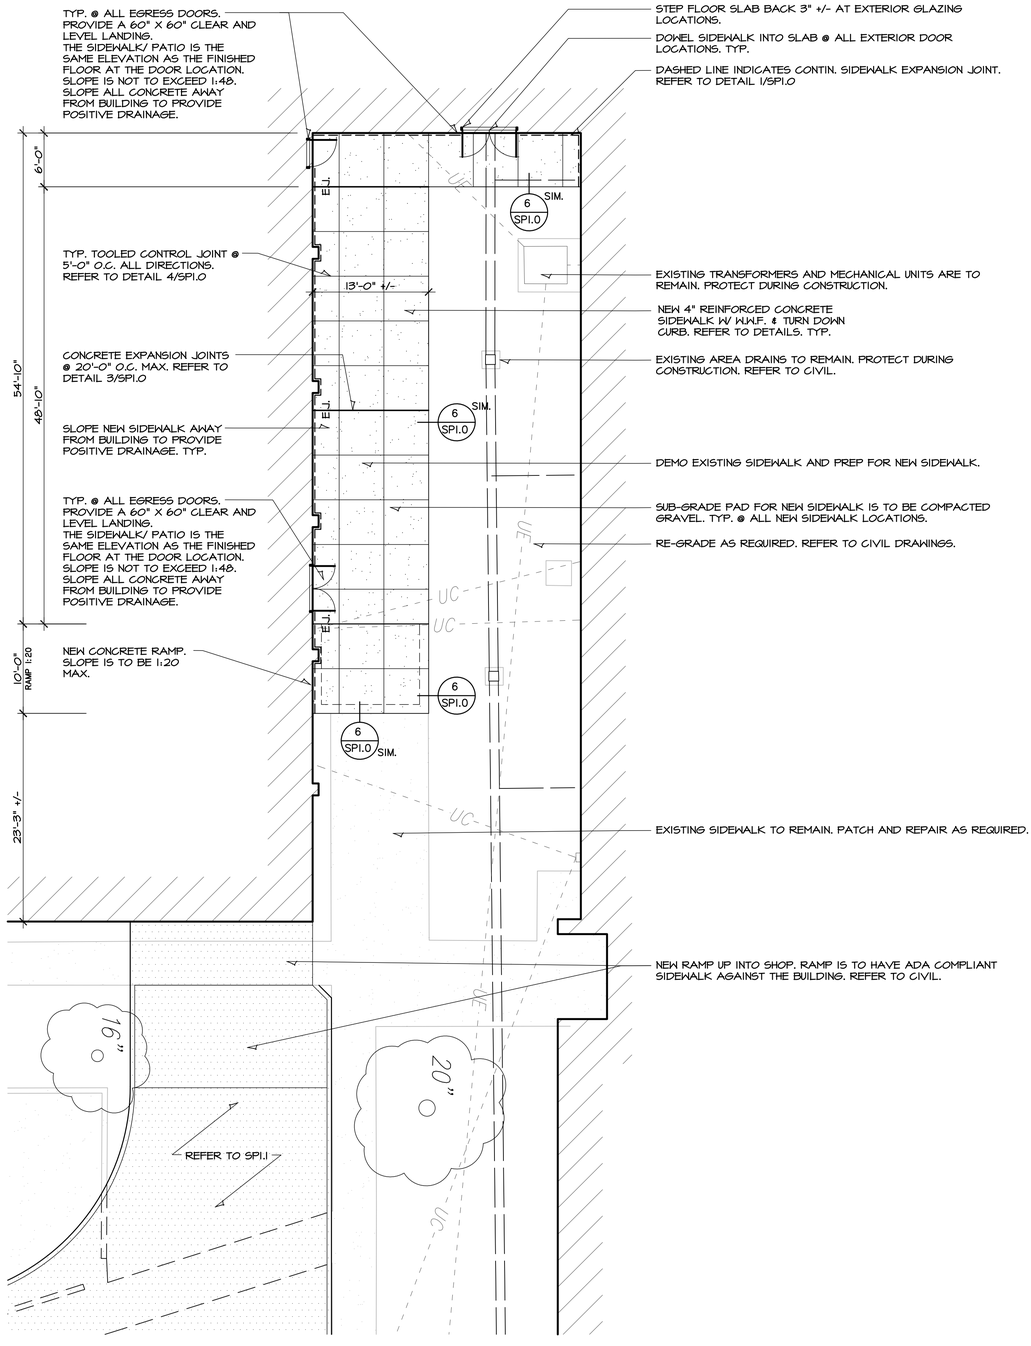

BASE BID

A ENLARGED SITE PLAN

SCALE: 1/8" = 1'-0"

NORTH

ARCHITECTS

MARTIN R. HANNEY LICENSED 3005 KANSAS PROFESSIONAL ARCHITECT

1/21/2020

HANNEY & ASSOCIATES, ARCHITECTS
1726 South Hillside, Wichita, Kansas, 67211
Phone (316) 683-8965
Fax (316) 684-1441
www.hoarchitects.com

2019
OXFORD JUNIOR/SENIOR HIGH SCHOOL
UNIFIED SCHOOL DISTRICT #358
515 N Water St, Oxford, KS 67119

DRAWINGS ISSUED		
NO.	DATE	ITEM ISSUED
1	1/21/20	ADDENDUM # 3

COMPUTER DRAWING

DATE: AUGUST, 2019	
DRAWN BY:	CHECKED BY:
MH, CH, MB, JC	MRH

SHEET

SP1.3

OF 1 SHEETS