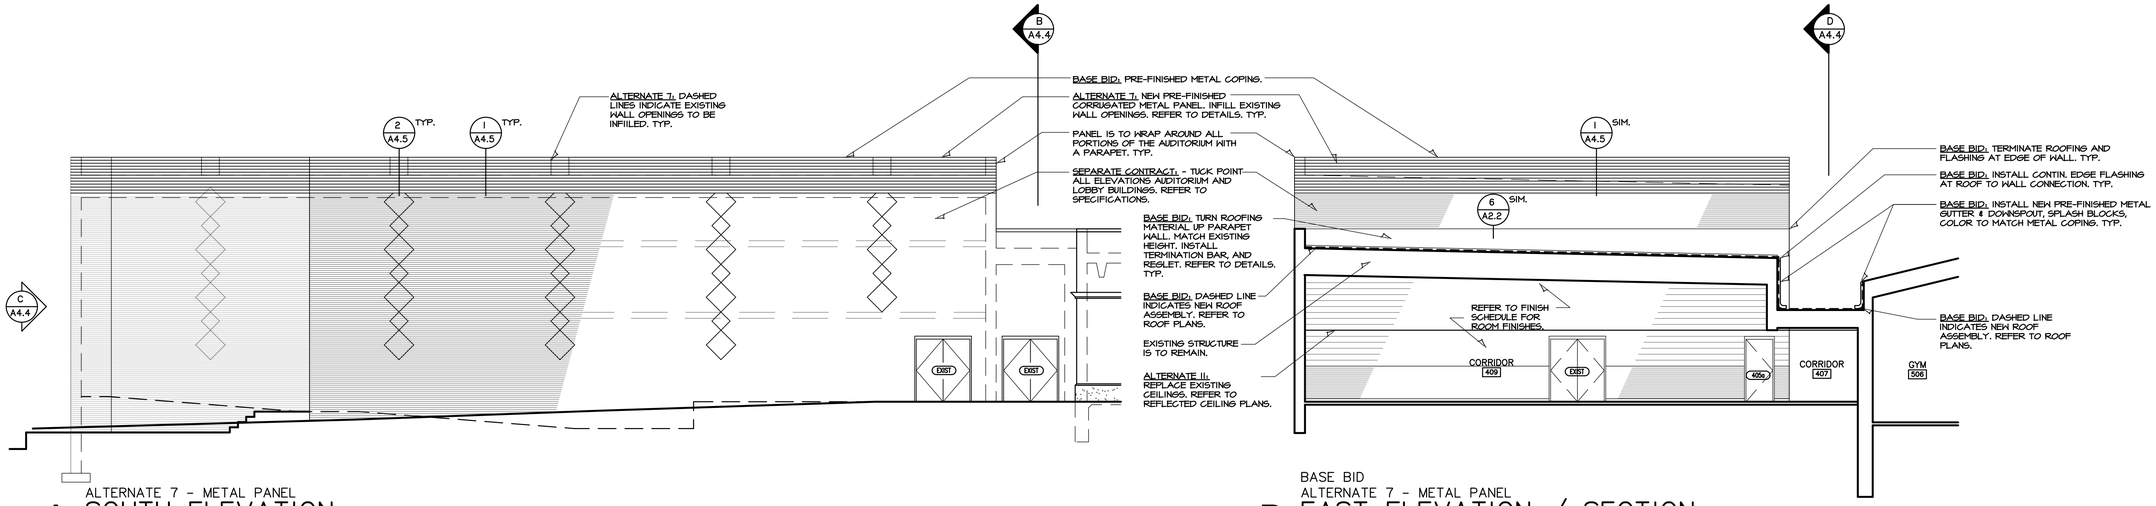

ALTERNATE 7 - METAL PANEL
A SOUTH ELEVATION
SCALE: 1/8" = 1'-0"

BASE BID
ALTERNATE 7 - METAL PANEL
B EAST ELEVATION / SECTION
SCALE: 1/8" = 1'-0"

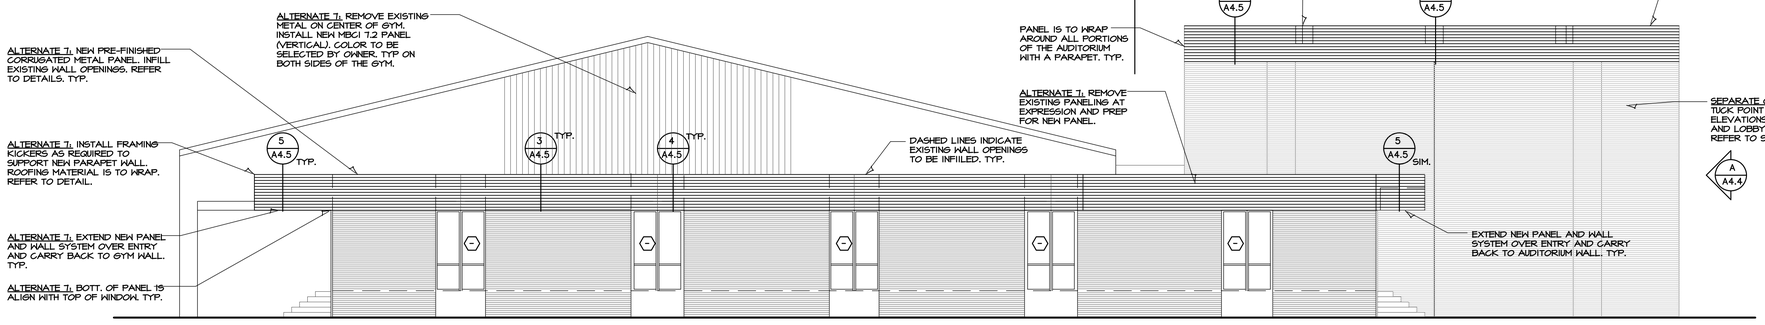

ALTERNATE 7 - METAL PANEL
C WEST ELEVATION
SCALE: 1/8" = 1'-0"

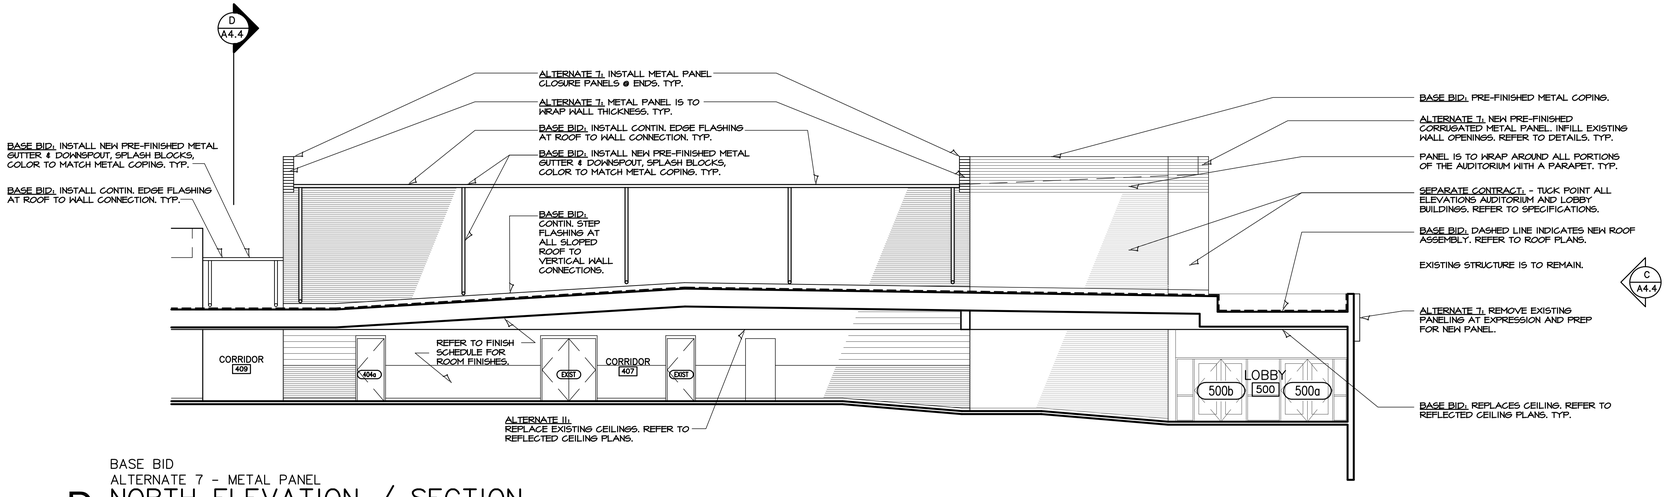

BASE BID
ALTERNATE 7 - METAL PANEL
D NORTH ELEVATION / SECTION
SCALE: 1/8" = 1'-0"

ARCHITECTS
MARTIN R. HANNEY LICENSED 3005 KANSAS PROFESSIONAL ARCHITECT
1/23/2020
HANNEY & ASSOCIATES, ARCHITECTS
1726 South Hillside, Wichita, Kansas, 67211
Phone (316) 683-8965
Fax (316) 684-1441
www.hoarchitects.com

2019
OXFORD JUNIOR/SENIOR HIGH SCHOOL
UNIFIED SCHOOL DISTRICT #358
515 N Water St, Oxford, KS 67119

DRAWINGS ISSUED		
NO.	DATE	ITEM ISSUED
1	1/23/20	ADDENDUM 3

COMPUTER DRAWING
358_HS_A404.dwg

DATE: AUGUST, 2019	
DRAWN BY:	CHECKED BY:
MH, CH, MB, JC	MRH

SHEET
A4.4
OF 1 SHEETS