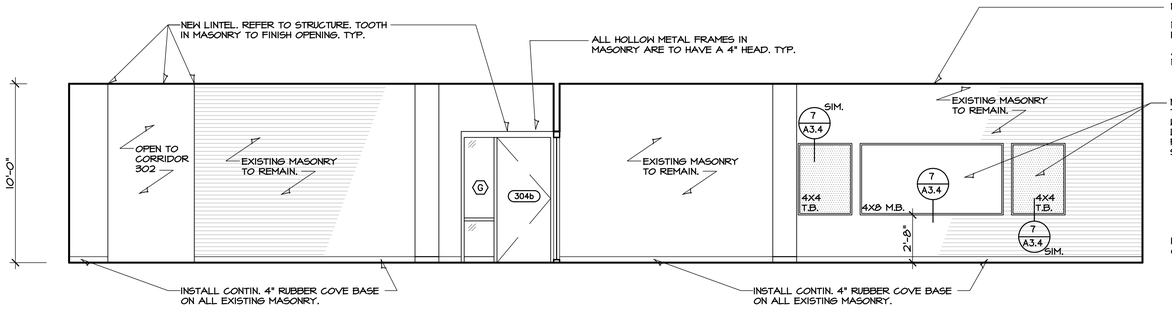

CLASSROOM 319
1 ELEVATION
SCALE: 1/4" = 1'-0"

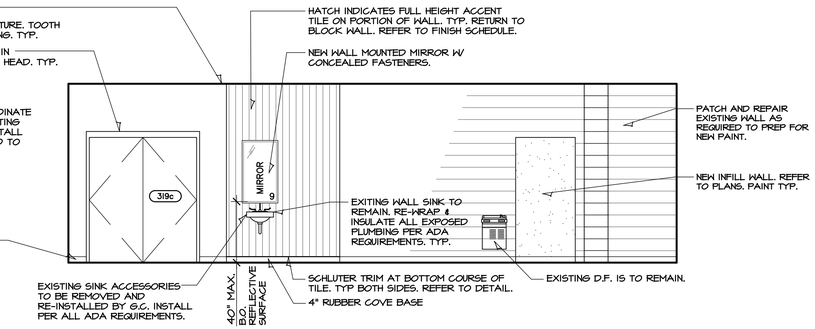

CLASSROOM 319
2 ELEVATION
SCALE: 1/4" = 1'-0"

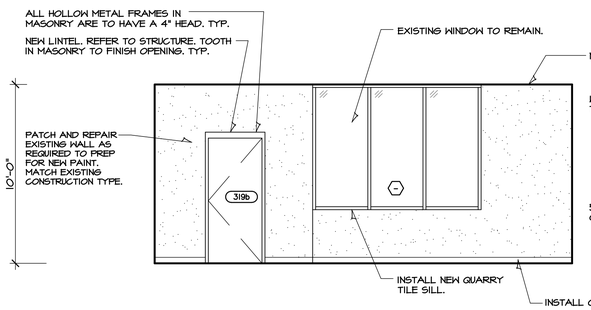

CLASSROOM 319
3 ELEVATION
SCALE: 1/4" = 1'-0"

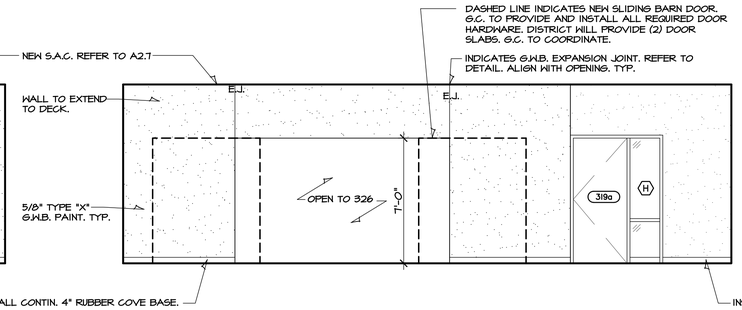

CLASSROOM 319
4 ELEVATION
SCALE: 1/4" = 1'-0"

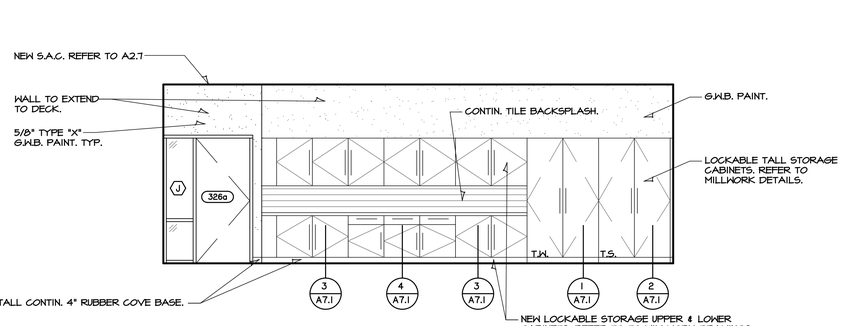

CLASSROOM 326
5 ELEVATION
SCALE: 1/4" = 1'-0"

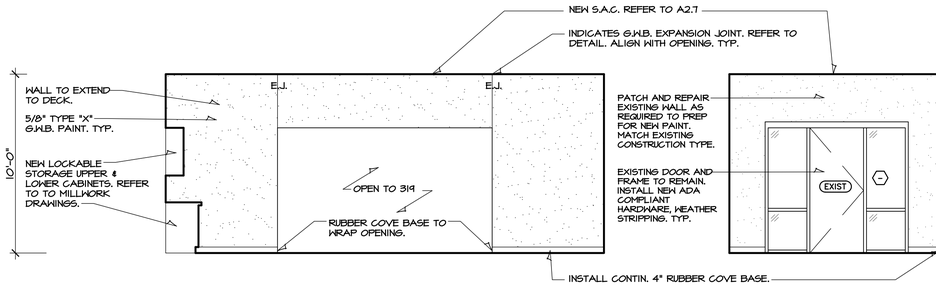

CLASSROOM 326
6 ELEVATION
SCALE: 1/4" = 1'-0"

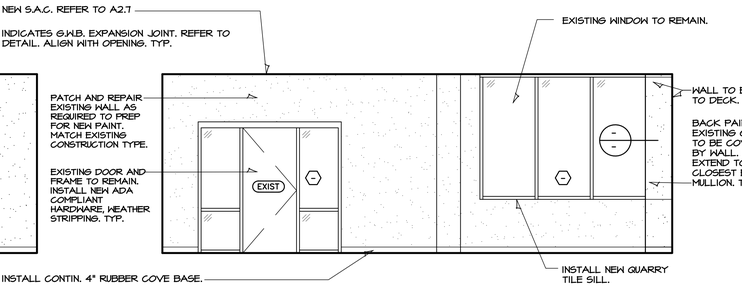

CLASSROOM 326
7 ELEVATION
SCALE: 1/4" = 1'-0"

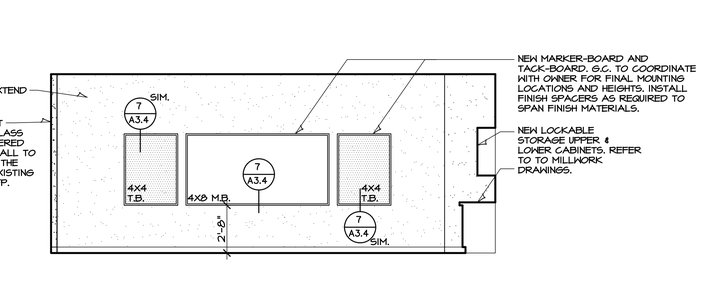

CLASSROOM 326
8 ELEVATION
SCALE: 1/4" = 1'-0"

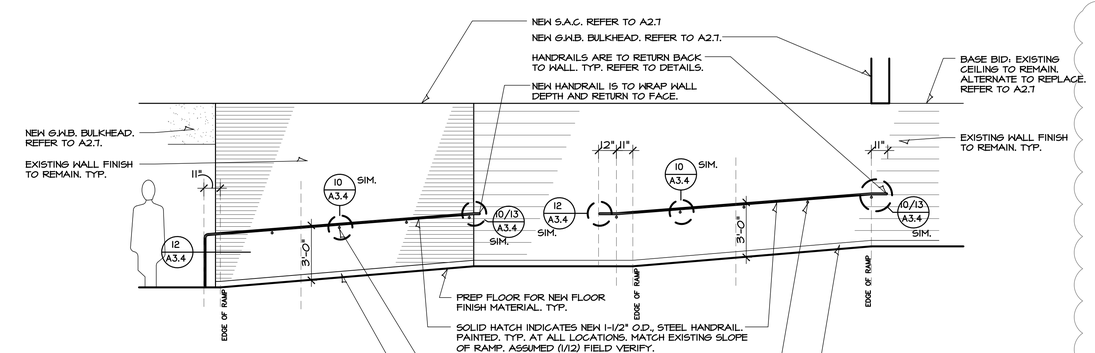

CORRIDOR 407
9 ELEVATION
SCALE: 1/4" = 1'-0"

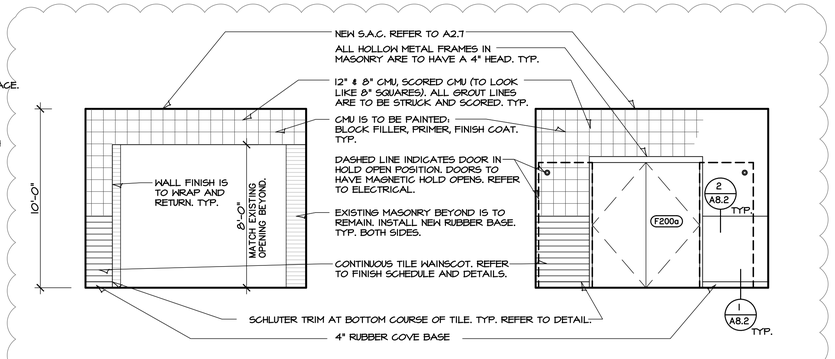

VESTIBULE 212
10 ELEVATION
SCALE: 1/4" = 1'-0"

VESTIBULE 212
11 ELEVATION
SCALE: 1/4" = 1'-0"

ARCHITECTS
ADAM R. HANNEY
LICENSED
3005
KANSAS
PROFESSIONAL ARCHITECT
1/27/2020

HANNEY & ASSOCIATES, ARCHITECTS
1726 South Hillside, Wichita, Kansas, 67211
Phone (316) 683-8965
Fax (316) 684-1441
www.hoarchitects.com

2019
OXFORD JUNIOR/SENIOR HIGH SCHOOL
UNIFIED SCHOOL DISTRICT #358
515 N Water St, Oxford, KS 67119

DRAWINGS ISSUED		
NO.	DATE	ITEM ISSUED
8	1/27/20	ADDENDUM # 3
7	12/20/19	ISSUED FOR BIDS
6	12/16/19	99% BOARD REVIEW
5	12/13/19	99% SUBMITTAL
4	9/20/19	50% REVIEW
3	6/10/19	DESIGN DEVELOPMENT
2	5/13/19	SCHEMATIC DESIGN
1	4/8/19	SCHEMATIC DESIGN

COMPUTER DRAWING

DATE: AUGUST, 2019	
DRAWN BY:	CHECKED BY:
MH, CH, MB, JC	MRH

SHEET
A6.7
OF 1 SHEETS