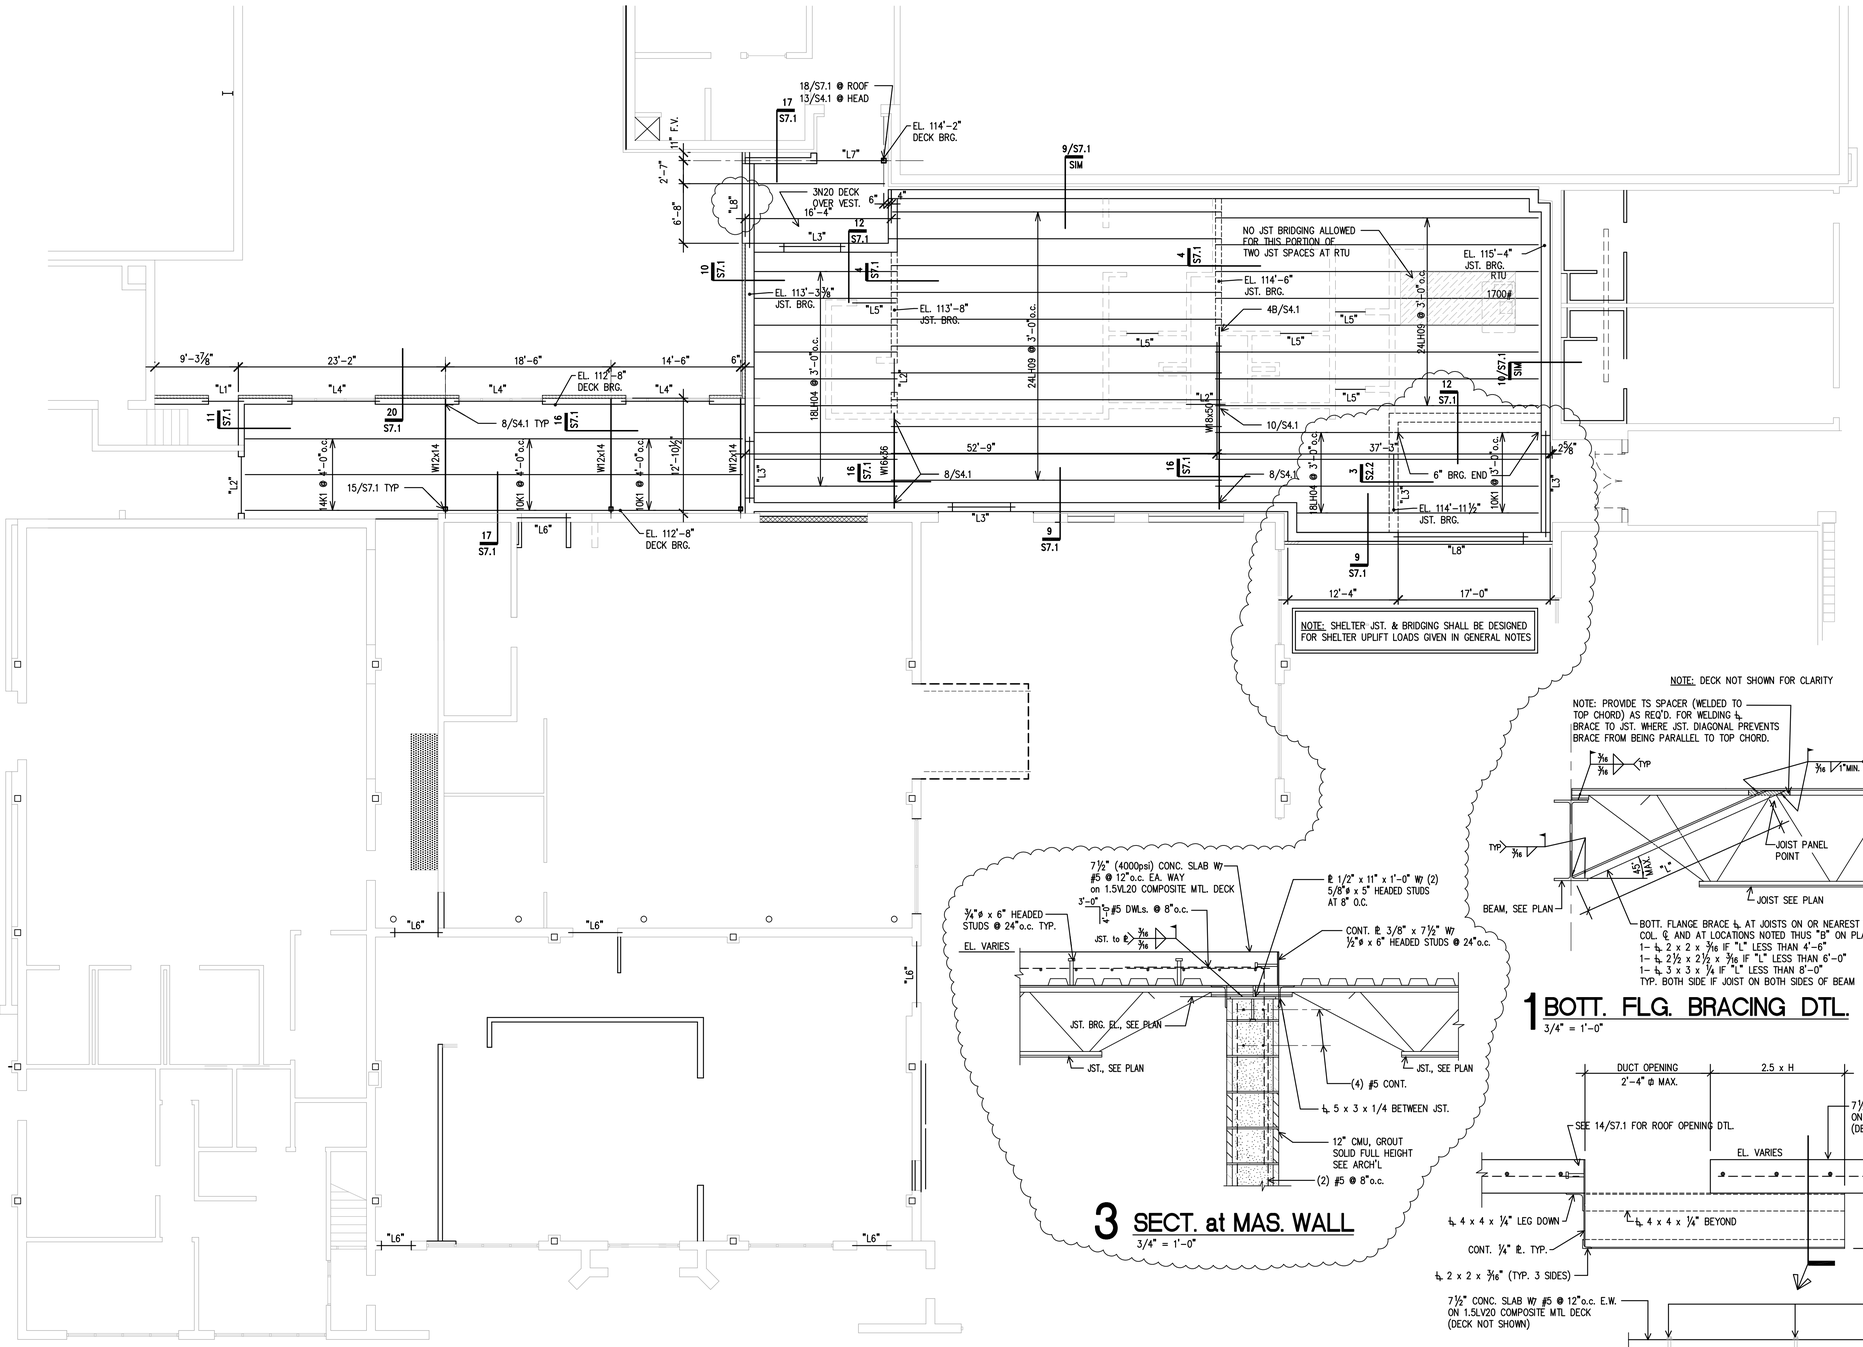

A ROOF FRAMING / LINTEL PLAN

1/8" = 1'-0"

PLAN NOTES:

1. VERIFY ALL DIMENSIONS W/ ARCH'L.

3 SECT. at MAS. WALL

3/4" = 1'-0"

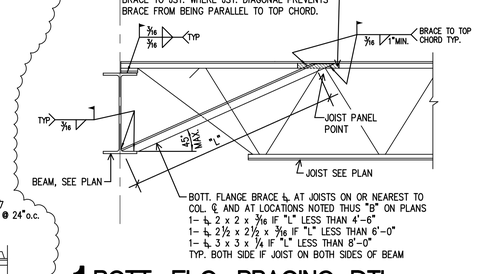

1 BOTT. FLG. BRACING DTL.

3/4" = 1'-0"

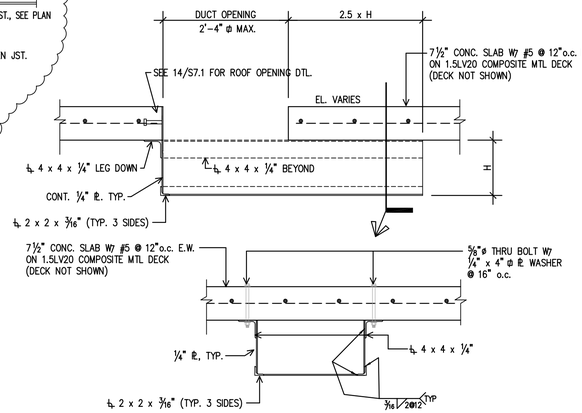

2 SHELTER ROOF PENETRATION

3/4" = 1'-0"

HANNEY & ASSOCIATES, ARCHITECTS
1726 South Hillside, Wichita, Kansas, 67211
Phone (316) 683-8965
Fax (316) 684-1441
www.haarchitects.com

PATRICK STEWARD LICENSED 1/30/20 14992 KANSAS PROFESSIONAL ENGINEER

2019 OXFORD JUNIOR/SENIOR HIGH SCHOOL UNIFIED SCHOOL DISTRICT #358

515 N Water St, Oxford, KS 67119

DRAWINGS ISSUED		
NO.	DATE	ITEM ISSUED
8	1/30/20	ADDENDUM
7	12/31/19	ISSUED FOR BIDS
6	12/16/19	99% BOARD REVIEW
5	12/13/19	99% SUBMITTAL
4	9/20/19	50% REVIEW
3	6/10/19	DESIGN DEVELOPMENT
2	5/13/19	SCHEMATIC DESIGN
1	4/8/19	SCHEMATIC DESIGN

COMPUTER DRAWING

DATE: DEC. 31, 2019	
DRAWN BY:	CHECKED BY:
PS	PS

SHEET

S2.2

OF 1 SHEETS

STEWARD ENGINEERING CONSULTANTS, LLC
2060 INDEPENDENCE ROAD
SEDAN, KANSAS 67361
Phone 620.262.2826
EMAIL patricks.pe@gmail.com
JOB NO. 19-109