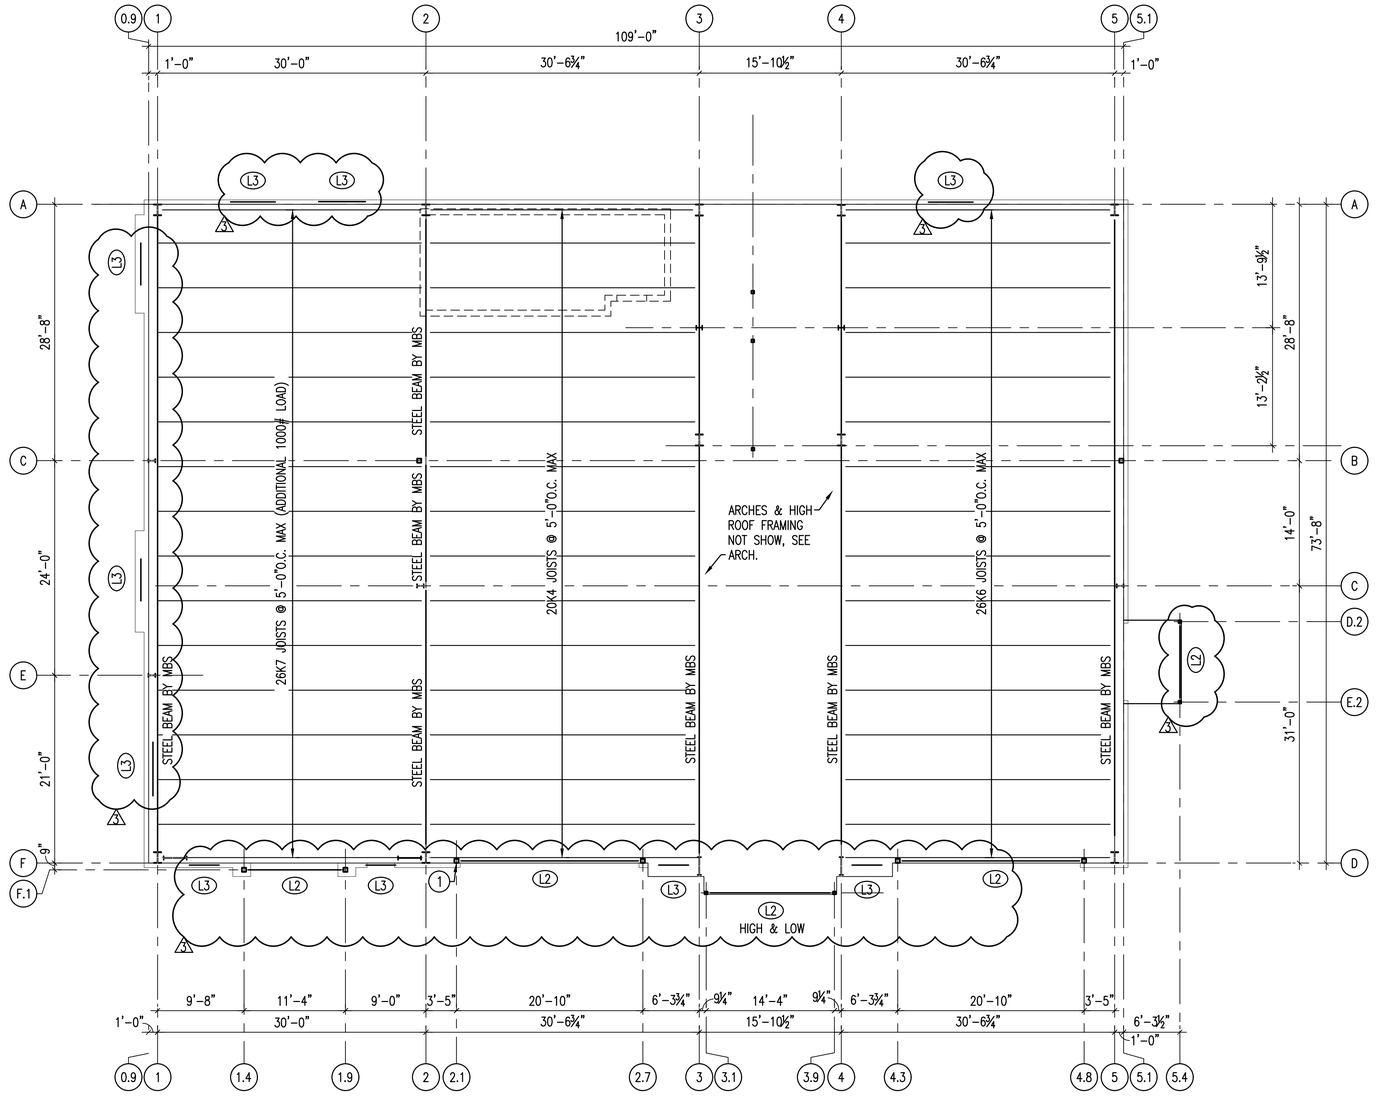

1 FRAMING PLAN
1/8" = 1'-0"

FRAMING PLAN NOTES:

1. REFERENCE ARCHITECTURAL DRAWINGS FOR ROOF PLAN.
2. REFERENCE MEP FOR ROOFTOP EQUIPMENT AND PENETRATIONS.
3. JOISTS BY METAL BUILDING SUPPLIER (MBS); PRELIMINARY SIZING PROVIDED TO ASSIST IN PRICING/ORDERING.

PLAN MARKS:

(LX) LINTEL MARK, REFERENCE THIS SHEET FOR DETAILS

(1) HSS6X6X¼ JAMB W/ ¾"X12"X1'-0" BASE PL & (4) ¾" ANCHOR BOLTS, TYP. FOR LINTEL L2

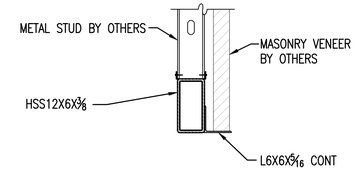

2 LINTEL DETAIL - L2
3/4" = 1'-0"

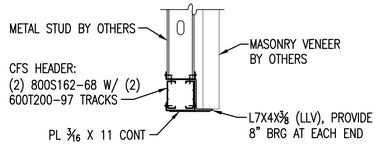

3 LINTEL DETAIL - L3
3/4" = 1'-0"

ARCHITECTS

PAUL D. RADLEY LICENSED ARCHITECT 24034 KANSAS PROFESSIONAL ENGINEER

HANNEY & ASSOCIATES, ARCHITECTS
1726 South Hillside, Wichita, Kansas, 67211
Phone (316) 683-8965
Fax (316) 684-1441
www.hoarchitects.com

2021
24-7 TRAVEL STORE
1415 S. Fossill St.
Colby, Kansas

24/7 TRAVEL STORE

DRAWINGS ISSUED		
NO.	DATE	ITEM ISSUED
3	1/13/22	ADDENDUM 3
1	12/10/21	BID SET

COMPUTER DRAWING

DATE: JAN 13 2022	
DRAWN BY:	CHECKED BY:
JBR	PDR

SHEET

S1.2

OF 1 SHEETS