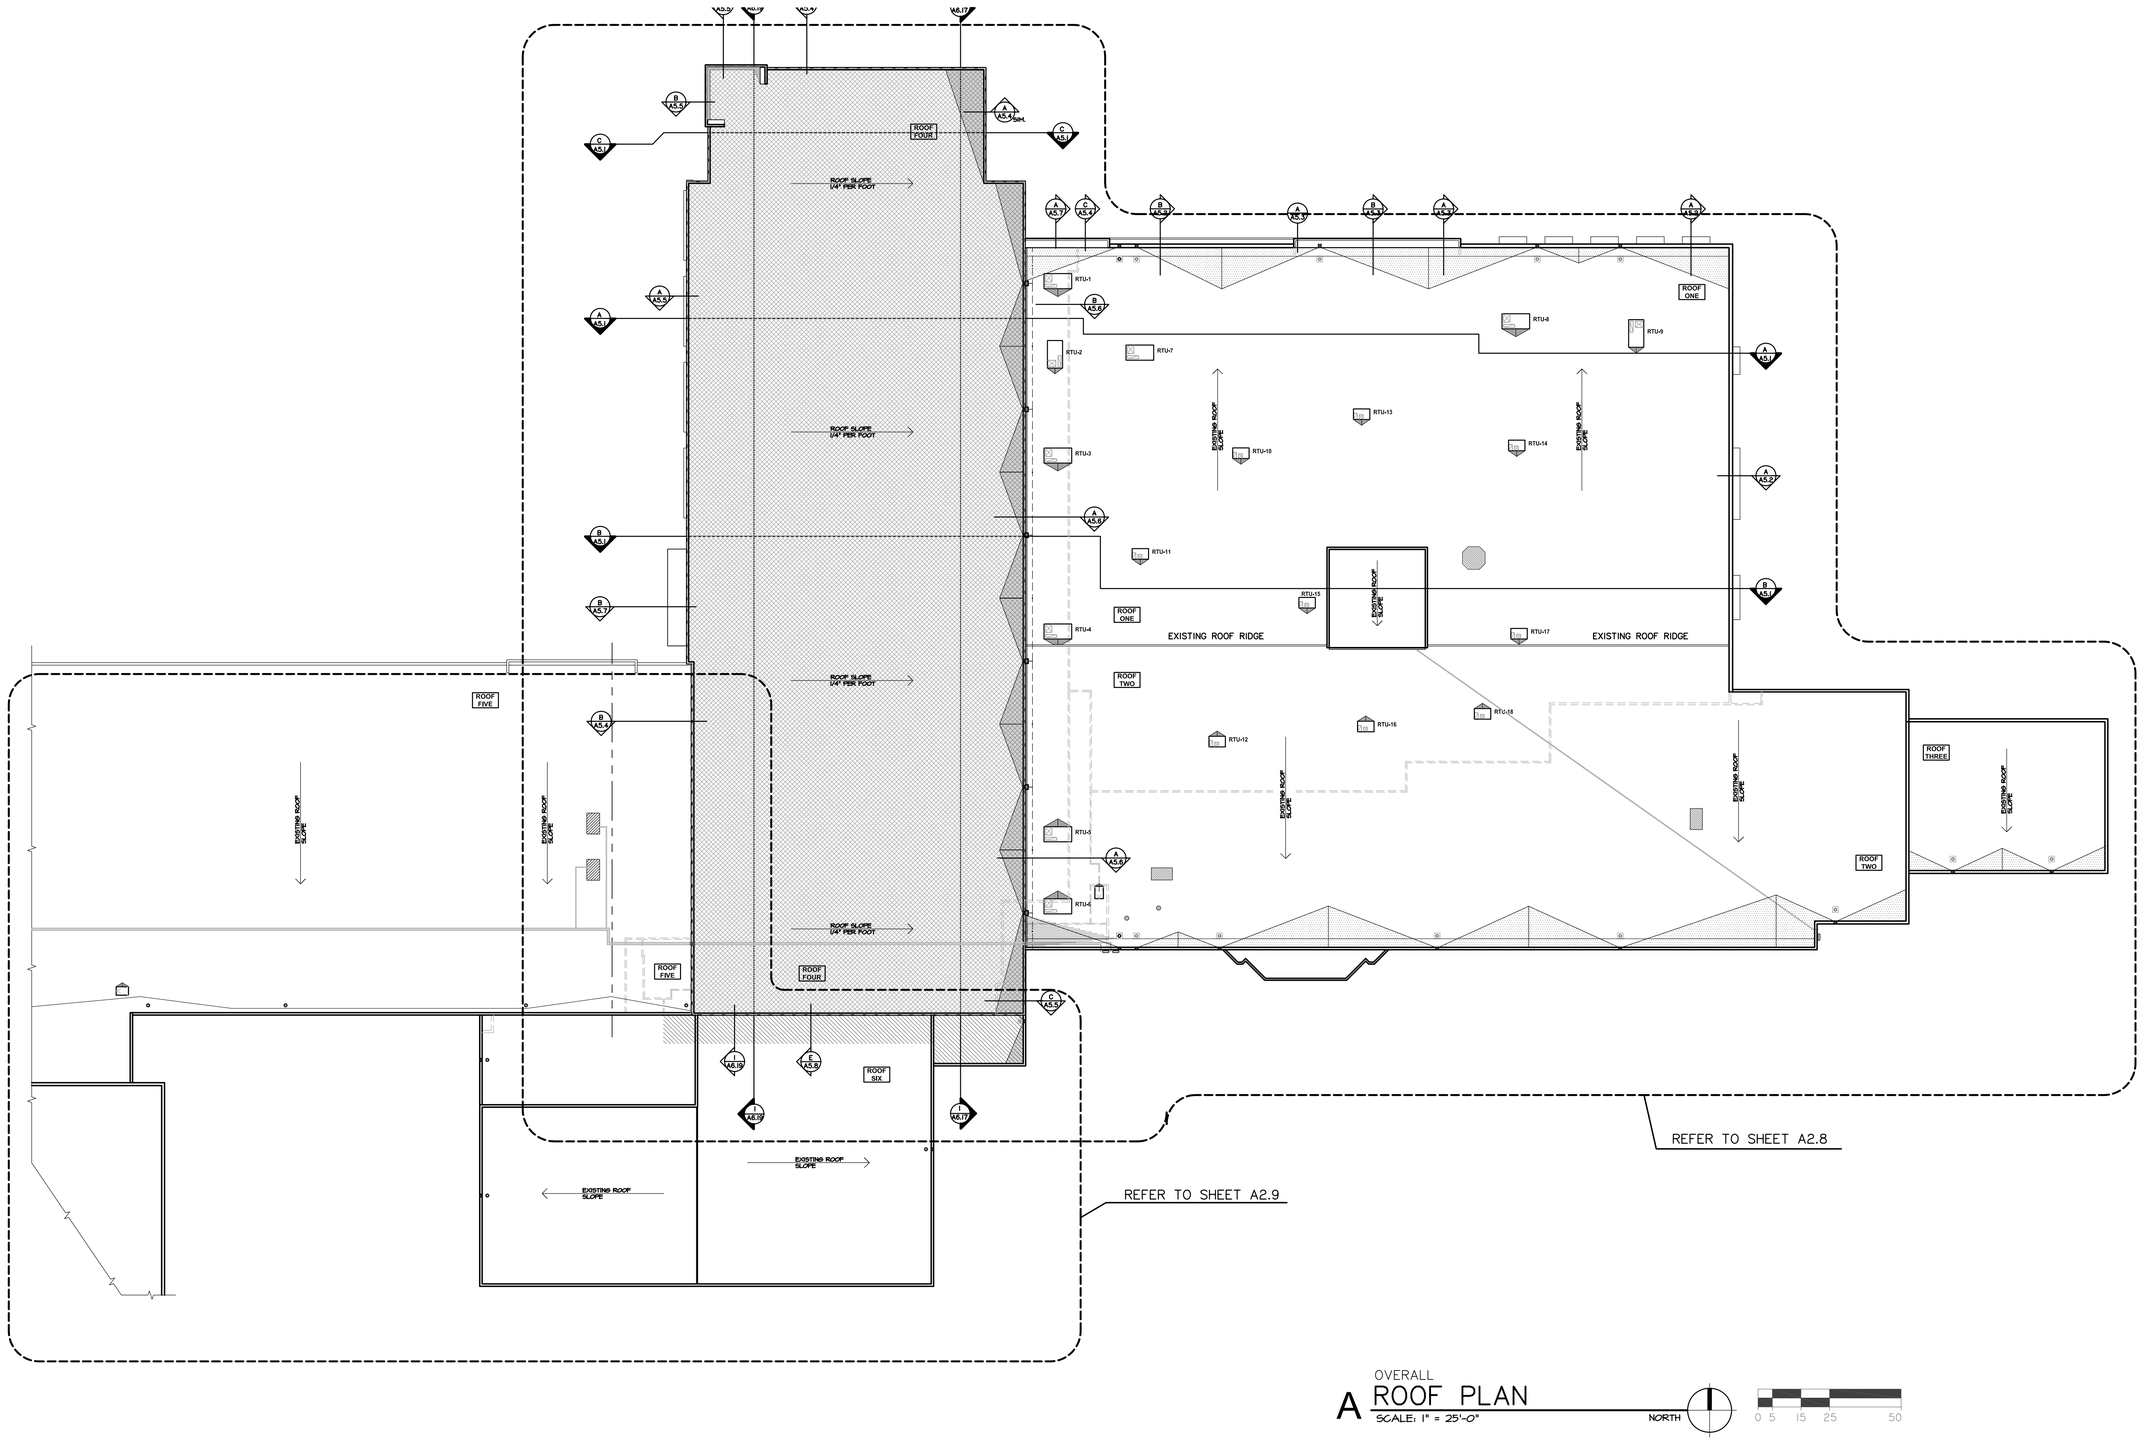


A OVERALL ROOF PLAN

SCALE: 1" = 25'-0"

NORTH

0 5 15 25 50


ARCHITECTS

LICENSED PROFESSIONAL ARCHITECT
JOHN ROY HANNEY
07107
IOWA

4/12/22

HANNEY & ASSOCIATES ARCHITECTS
1728 South Hillside, Wichita, Kansas, 67211
Phone (316) 683-8965
Fax (316) 684-1441


# 2022 GENESIS HEALTH CLUBS

SOUTHRIDGE MALL
1111 East Army Post Road
Des Moines, Iowa 50315

GENESIS HEALTH CLUBS

| DRAWINGS ISSUED | | |
|---|---|---|
| NO. | DATE | ITEM ISSUED |
| | | |
| | | |
| | | |
| | | |
| | | |
| 10 | 4/12/22 | ADDENDUM 1 |
| 9 | 2/11/22 | PERMIT SET |
| 8 | 1/25/22 | CHECK SET |
| 7 | 12/15/21 | CHECK SET |
| 6 | 9/24/21 | CHECK SET |
| 5 | 8/21/21 | SITE PLAN REVIEW |
| 4 | 7/21/21 | UDRB SUBMITTAL |
| 3 | 7/08/21 | MILESTONE DEV. PLAN |
| 2 | 5/25/21 | CONCEPT. DEV. PLAN |
| 1 | 3/20/21 | CONCEPT. DEV. PLAN |

| COMPUTER DRAWING |
|---|
| DMS_A207.dwg |

| DATE: AUGUST 2021 | |
|---|---|
| DRAWN BY: | CHECKED BY: |
| MH, CH, DH, TH, TC | MRH |

SHEET

A2.7

OF - SHEETS