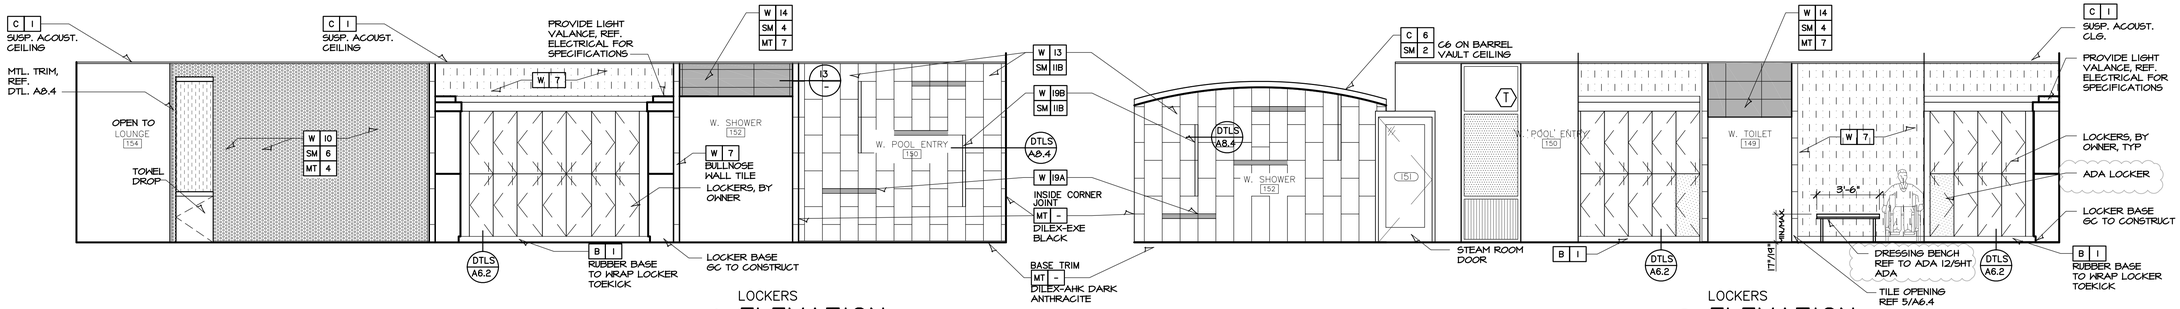

LOCKERS
1 ELEVATION
SCALE: 1/4"=1'-0"

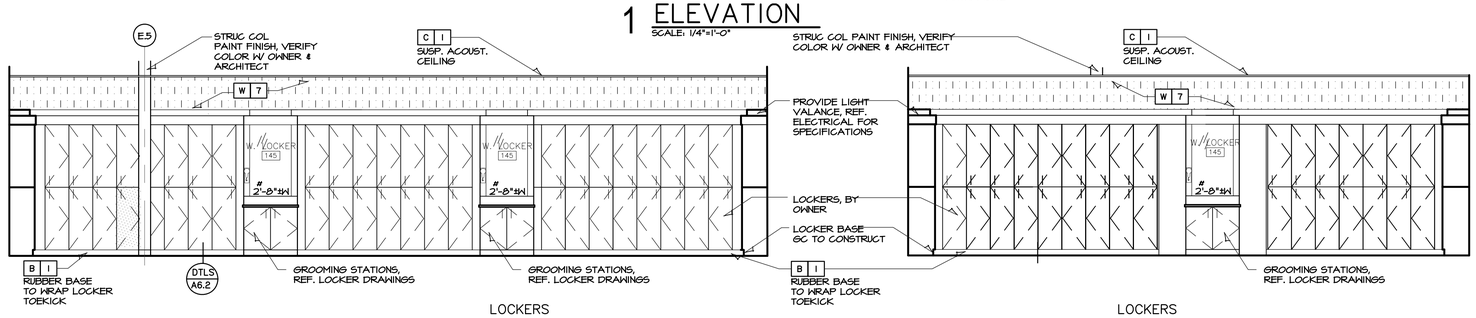

LOCKERS
2 ELEVATION
SCALE: 1/4"=1'-0"

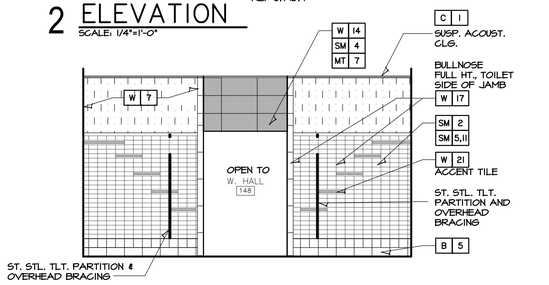

LOCKERS
3 ELEVATION
SCALE: 1/4"=1'-0"

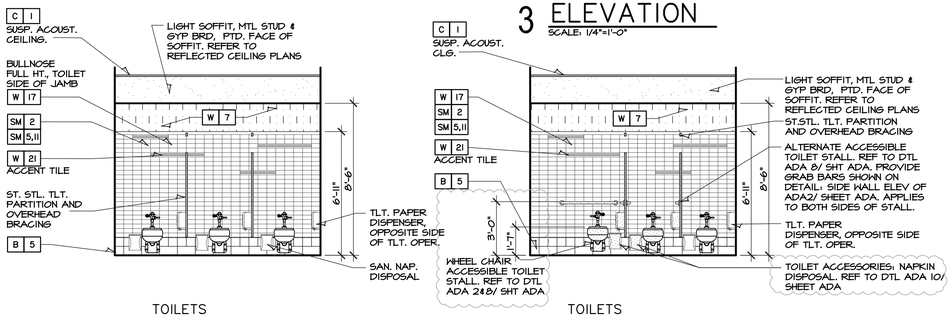

LOCKERS
4 ELEVATION
SCALE: 1/4"=1'-0"

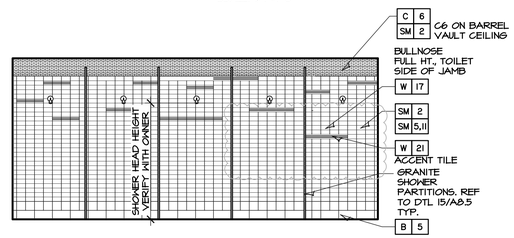

TOILETS
5 ELEVATION
SCALE: 1/4"=1'-0"

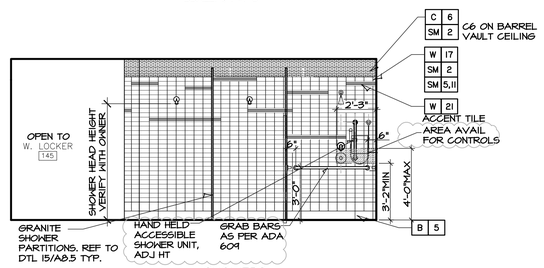

TOILETS
6 ELEVATION
SCALE: 1/4"=1'-0"

NOT USED

TOILETS
7 ELEVATION
SCALE: 1/4"=1'-0"

NOT USED

SHOWERS
8 ELEVATION
SCALE: 1/4"=1'-0"

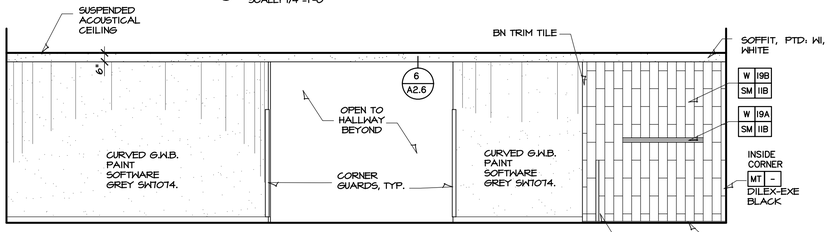

SHOWERS
9 ELEVATION
SCALE: 1/4"=1'-0"

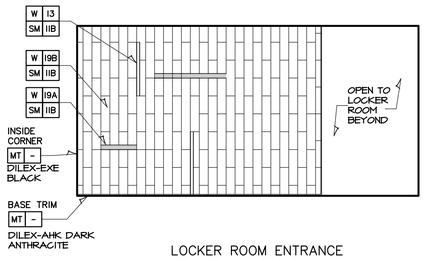

ACCESSORIES ON SIDE WALLS
10 ADA SHOWER
SCALE: 1/4"=1'-0"

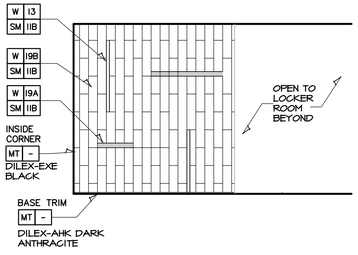

11 ELEVATION
SCALE: 1/4"=1'-0"

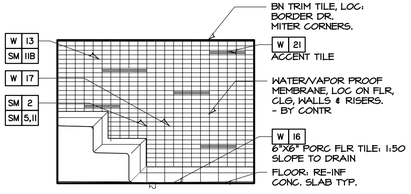

12 ELEVATION
SCALE: 1/4"=1'-0"

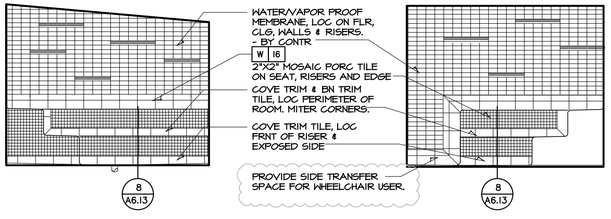

LOCKER ROOM ENTRANCE
13 ELEVATION
SCALE: 1/4"=1'-0"

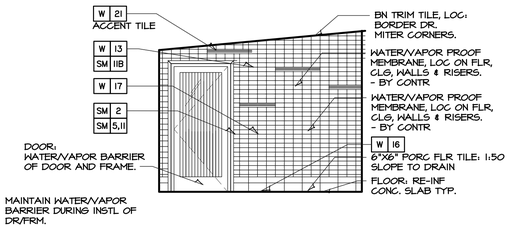

LOCKER ROOM ENTRANCE
14 ELEVATION
SCALE: 1/4"=1'-0"

ELEVATION IS REVERSED FROM PLAN VIEW.

15 W. STEAM ELEVATION
SCALE: 1/4"=1'-0"

ELEVATION IS REVERSED FROM PLAN VIEW.

16 W. STEAM ELEVATION
SCALE: 1/4"=1'-0"

ELEVATION IS REVERSED FROM PLAN VIEW.

17 W. STEAM ELEVATION
SCALE: 1/4"=1'-0"

ELEVATION IS REVERSED FROM PLAN VIEW.

18 W. STEAM ELEVATION
SCALE: 1/4"=1'-0"

HANNEY & ASSOCIATES ARCHITECTS
1728 South Hillside, Wichita, Kansas, 67211
Phone (316) 683-8965
Fax (316) 684-1441

2022 GENESIS HEALTH CLUBS
SOUTHRIDGE MALL
1111 East Army Post Road
Des Moines, Iowa 50315

DRAWINGS ISSUED		
NO.	DATE	ITEM ISSUED
11	4/12/22	ADDENDUM 1
10	3/25/22	CODE REVISIONS
9	2/11/22	PERMIT SET
8	1/25/22	CHECK SET
7	12/15/21	CHECK SET
6	9/24/21	CHECK SET
5	8/27/21	SITE PLAN REVIEW
4	7/21/21	UDRB SUBMITTAL
3	7/08/21	MILESTONE DEV. PLAN
2	5/25/21	CONCEPT. DEV. PLAN
1	3/20/21	CONCEPT. DEV. PLAN

COMPUTER DRAWING
DMS_A611.dwg

DATE: AUGUST 2021	
DRAWN BY:	CHECKED BY:
MH, CH, DH, TH, TC	MRH

SHEET
A6.11
OF - SHEETS