


B FRONT DESK CHECK-IN FLOOR FINISH PLAN

SCALE: 1/4"=1'-0" NORTH

0 1 2 5

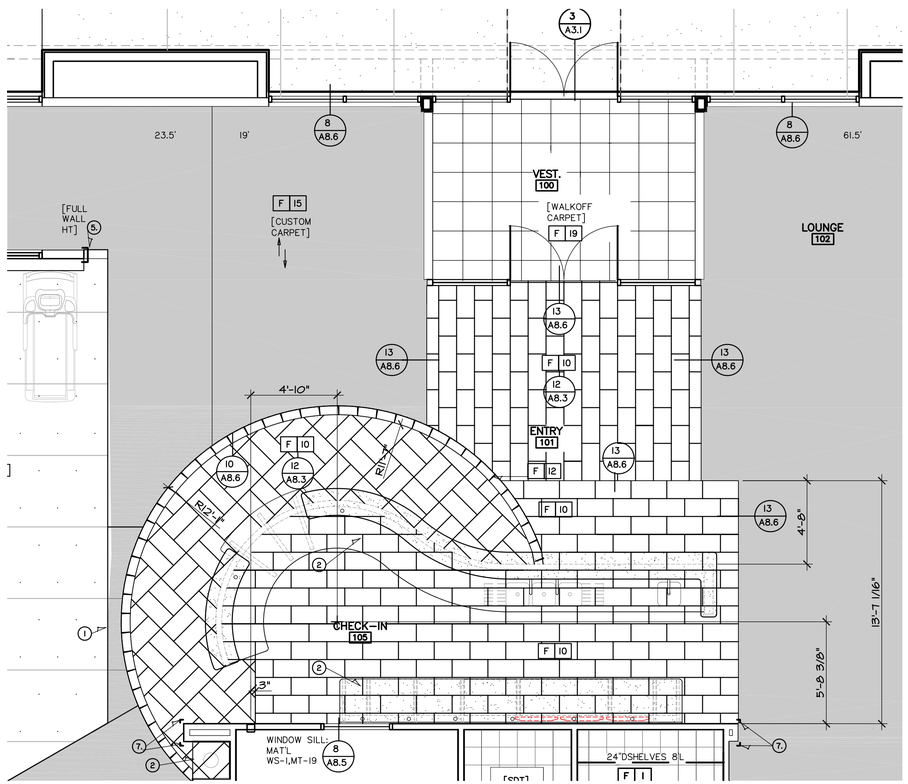


A GENESIS STUDIO AREAS FLOOR FINISH PLAN

SCALE: 1/8"=1'-0" NORTH

0 1 2 5 10

| # | GENERAL FINISH NOTES |
|---|---|
| 1. | FIELD VERIFY ALL DIMENSIONS PRIOR TO ORDERING MATERIAL. UPDATE QUANTITIES ACCORDINGLY. |
| 2. | MATERIAL REPEATS WERE NOT FACTORED INTO THE LENGHTS OF FINISH MATERIALS. |
| 3. | - |
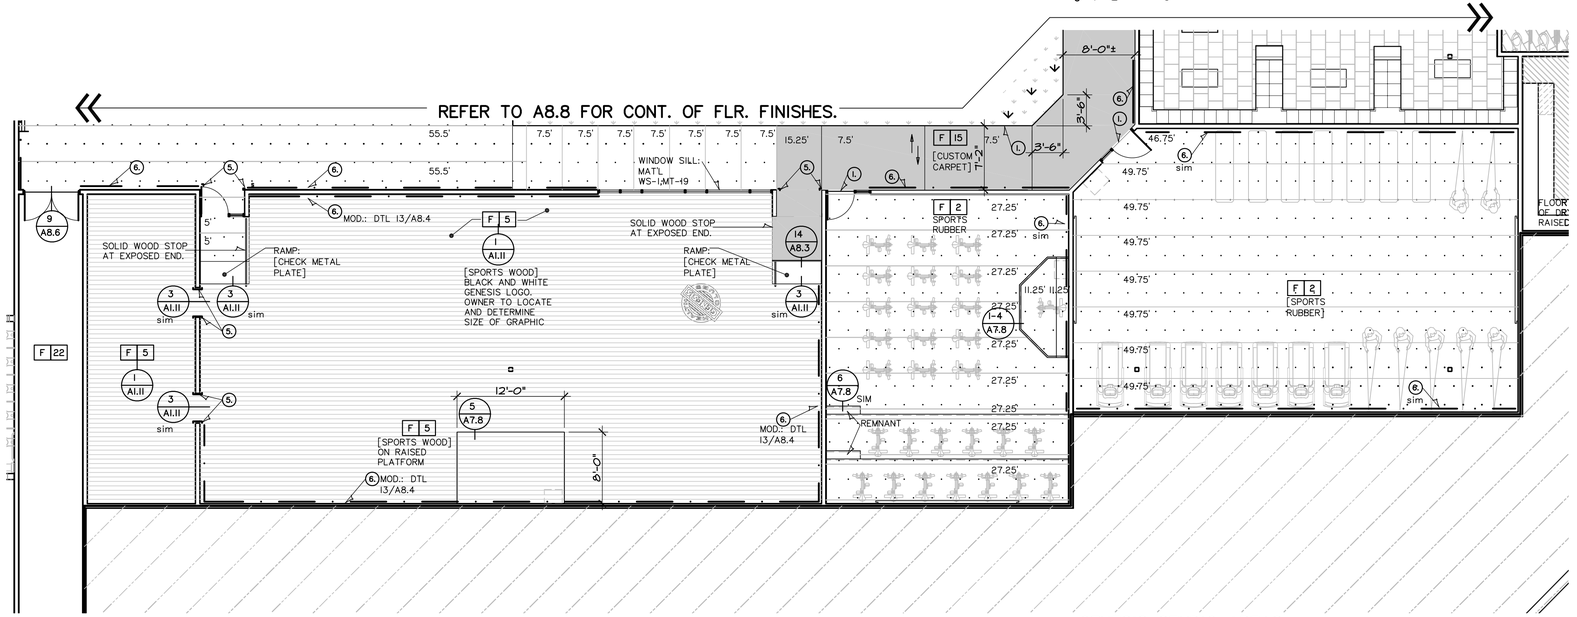
| MARK | KEYED FINISH NOTES |
|---|---|
| 1. | TRANSITION: SCHLUTER, PROFILE FOR RESILIENT FLOORING, VINPRO-T. 1"W, ABGB FINISH |
| 2. | EXTEND FINISH FLOOING BENEATH CABINETRY. |
| 3. | RAISED CONCRETE PAD, COORDINATE SIZE OF PAD WITH OWNER PROVIDED WASHER AND DRYER EQUIPMENT. FINISH PAD: MAT'L; F22 |
| 4. | DASH\|DOT LINE SHOWS EXTENT OF FRP, DETAIL 12/A8.4. INCLUDE TRIM ACCESSORIES. REMAINING WALLS: PAINT |
| 5. | CORNER GUARD AND END WALL GUARDS, REFER TO DETAIL 29/A8.6 |
| 6. | MIRROR REFER TO DETAIL 9/A8.4. HEIGHT OF SPORTS RUBBER BASE 24" UNO. |
| 7. | STAINLESS STEEL CORNER GUARDS FULL HEIGHT OF WALL. REF TO DETAIL 30/A8.6 |

ARCHITECTS

REGISTERED PROFESSIONAL ARCHITECT
KEVIN ROY HANNEY 07107
IOWA

04/20/22

HANNEY & ASSOCIATES ARCHITECTS
1728 South Hillside, Wichita, Kansas, 67211
Phone (316) 683-8965
Fax (316) 684-1441

# 2022 GENESIS HEALTH CLUBS
## SOUTHRIDGE MALL
## 1111 East Army Post Road
## Des Moines, Iowa 50315

| DRAWINGS ISSUED | | |
|---|---|---|
| NO. | DATE | ITEM ISSUED |
| | | |
| | | |
| | | |
| | | |
| | | |
| 10 | 4/20/22 | ADDENDUM #2 |
| 9 | 2/11/22 | PERMIT SET |
| 8 | 1/25/22 | CHECK SET |
| 7 | 12/15/21 | CHECK SET |
| 6 | 9/24/21 | CHECK SET |
| 5 | 8/27/21 | SITE PLAN REVIEW |
| 4 | 7/21/21 | UDRB SUBMITTAL |
| 3 | 7/08/21 | MILESTONE DEV. PLAN |
| 2 | 5/25/21 | CONCEPT. DEV. PLAN |
| 1 | 3/20/21 | CONCEPT. DEV. PLAN |

| COMPUTER DRAWING |
|---|
| DMS_A809.dwg |

| DATE: AUGUST 2021 | |
|---|---|
| DRAWN BY: | CHECKED BY: |
| MH, CH, DH, TH, TC | MRH |

SHEET

A8.9

OF - SHEETS