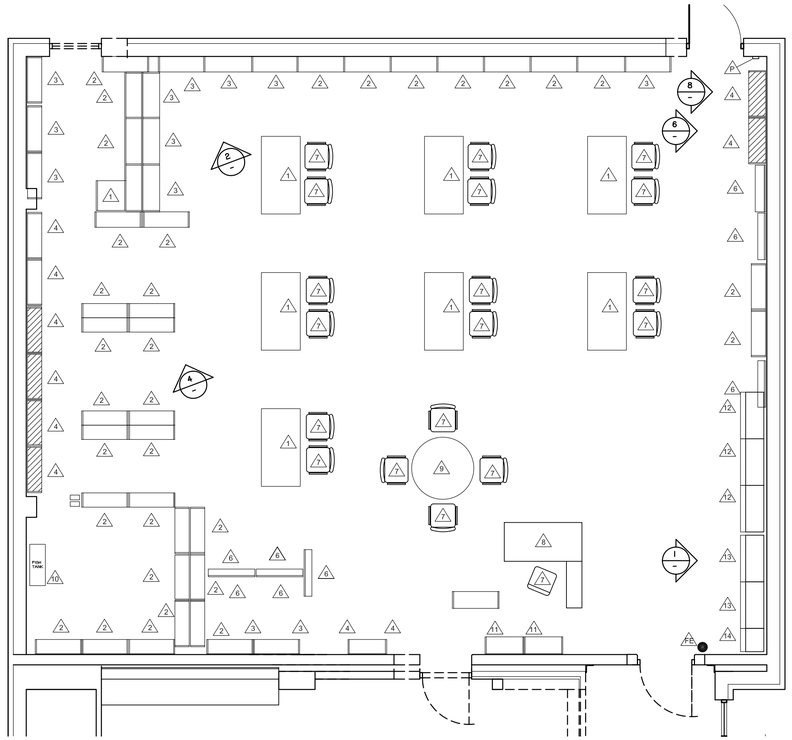

EXISTING
A LIBRARY EQUIPMENT PLAN
SCALE: 1/4" = 1'-0"

NORTH

0 1 5 10

GENERAL NOTES:

ONCE THE NEW LIBRARY / MEDIA CENTER IS COMPLETE, THE GENERAL CONTRACTOR SHALL MOVE THE EXISTING EQUIPMENT / FURNITURE TO THE NEW LOCATION. SCHOOL STAFF WILL BE RESPONSIBLE FOR THE REMOVING THE BOOKS BEFORE THE MOVE AND REPLACING THE BOOKS ONCE THE CABINETS HAVE BEEN INSTALLED IN THEIR NEW LOCATION.

THE GENERAL CONTRACTOR SHALL BE RESPONSIBLE FOR ANCHORING THE 4-SHELVE BOOK CASES AND TALL BOOK SHELVES TO THE WALL.

THE PHOTOS BELOW ARE TO GIVE BIDDERS A GENERAL IDEA OF THE EXISTING CONDITIONS, WHICH MAY HAVE CHANGED WITH THE START OF THE NEW SCHOOL TERM.

FURRING OUT THE EXPOSED CONCRETE STEM WALL (NEW ADDITION) IS NOT REQUIRED BEHIND THE BOOKCASES ON THE WEST WALL.

THE DEMOLITIONS SHOWN ON THE EXISTING PLAN CAN NOT BEGIN UNTIL THE NEW MEDIA CENTER IS COMPLETED AND THE FURNITURE / EQUIPMENT HAS BEEN MOVED.

FURNITURE SCHEDULE		
1	STUDENT TABLE	2'-6" x 5-0"
2	2 - ROW BOOK SHELF	3'-0" TALL x 3'-0" LONG
3	4 - ROW BOOK SHELF	5'-0" TALL x 3'-0" LONG
4	5 - ROW BOOK SHELF	6'-0" TALL x 3'-0" WIDE
5	WOOD BOOK SHELF	7' TALL X 7' WIDE
6	MAGAZINE SHELF	
7	CHAIR	
8	LIBRARIAN'S DESK	
9	ROUNDED TABLE	
10	FISH TANK	
1	2 - ROW BOOK SHELF	2'-6" TALL x 3'-0" LONG
2	WOOD CABINETS (WOOD DRS)	7'-4" TALL x 3'-0" LONG
3	WOOD CABINETS (GLASS DRS)	7'-4" TALL x 3'-0" WIDE
4	WOOD CABINETS (GLASS DRS)	7'-4" TALL x 1'-6" WIDE
5	FIRE EXTINGUSHER CABINET	
6	FIRE ALARM PULL	

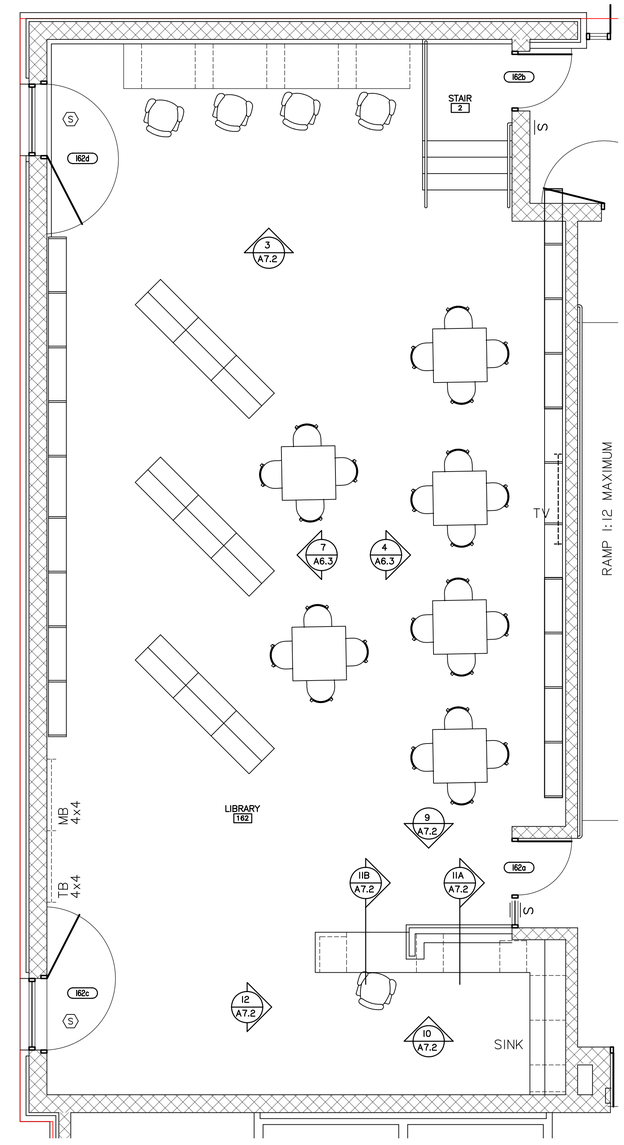

NEW
A LIBRARY EQUIPMENT PLAN
SCALE: 1/4" = 1'-0"

NORTH

0 1 5 10

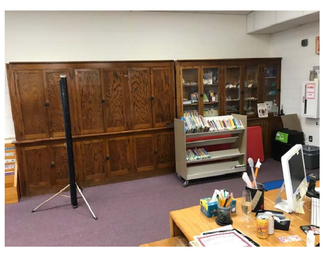

PHOTO - 1

PHOTO - 2

PHOTO - 3

PHOTO - 4

PHOTO - 5

PHOTO - 6

PHOTO - 7

PHOTO - 8

PHOTO - 9

PHOTO - 10

ARCHITECTS

MARTIN R. HANNEY LICENSED 3005 KANSAS PROFESSIONAL ARCHITECT

9/129/19

HANNEY & ASSOCIATES, ARCHITECTS
1726 South Hillside, Wichita, Kansas, 67211
Phone (316) 683-8965
Fax (316) 684-1441
www.haarchitects.com

2019 OXFORD ELEMENTARY SCHOOL UNIFIED SCHOOL DISTRICT 358
319 East College Street, Oxford, Kansas 67119

DRAWINGS ISSUED		
NO.	DATE	ITEM ISSUED
8	9/12/19	ADDENDUM 3
7	8/19/19	ISSUED FOR BIDS
6	8/9/19	90% REVIEW
5	7/5/19	REVIEW
4	6/24/19	REVIEW
3	5/6/19	REVIEW
2	4/21/19	REVIEW
1	4/08/19	REVIEW

COMPUTER DRAWING
358_ELEM_A602.dwg

DATE: AUGUST, 2019	
DRAWN BY:	CHECKED BY:
MH, CH, MB, JC	MRH

SHEET

A6.2

OF 1 SHEETS