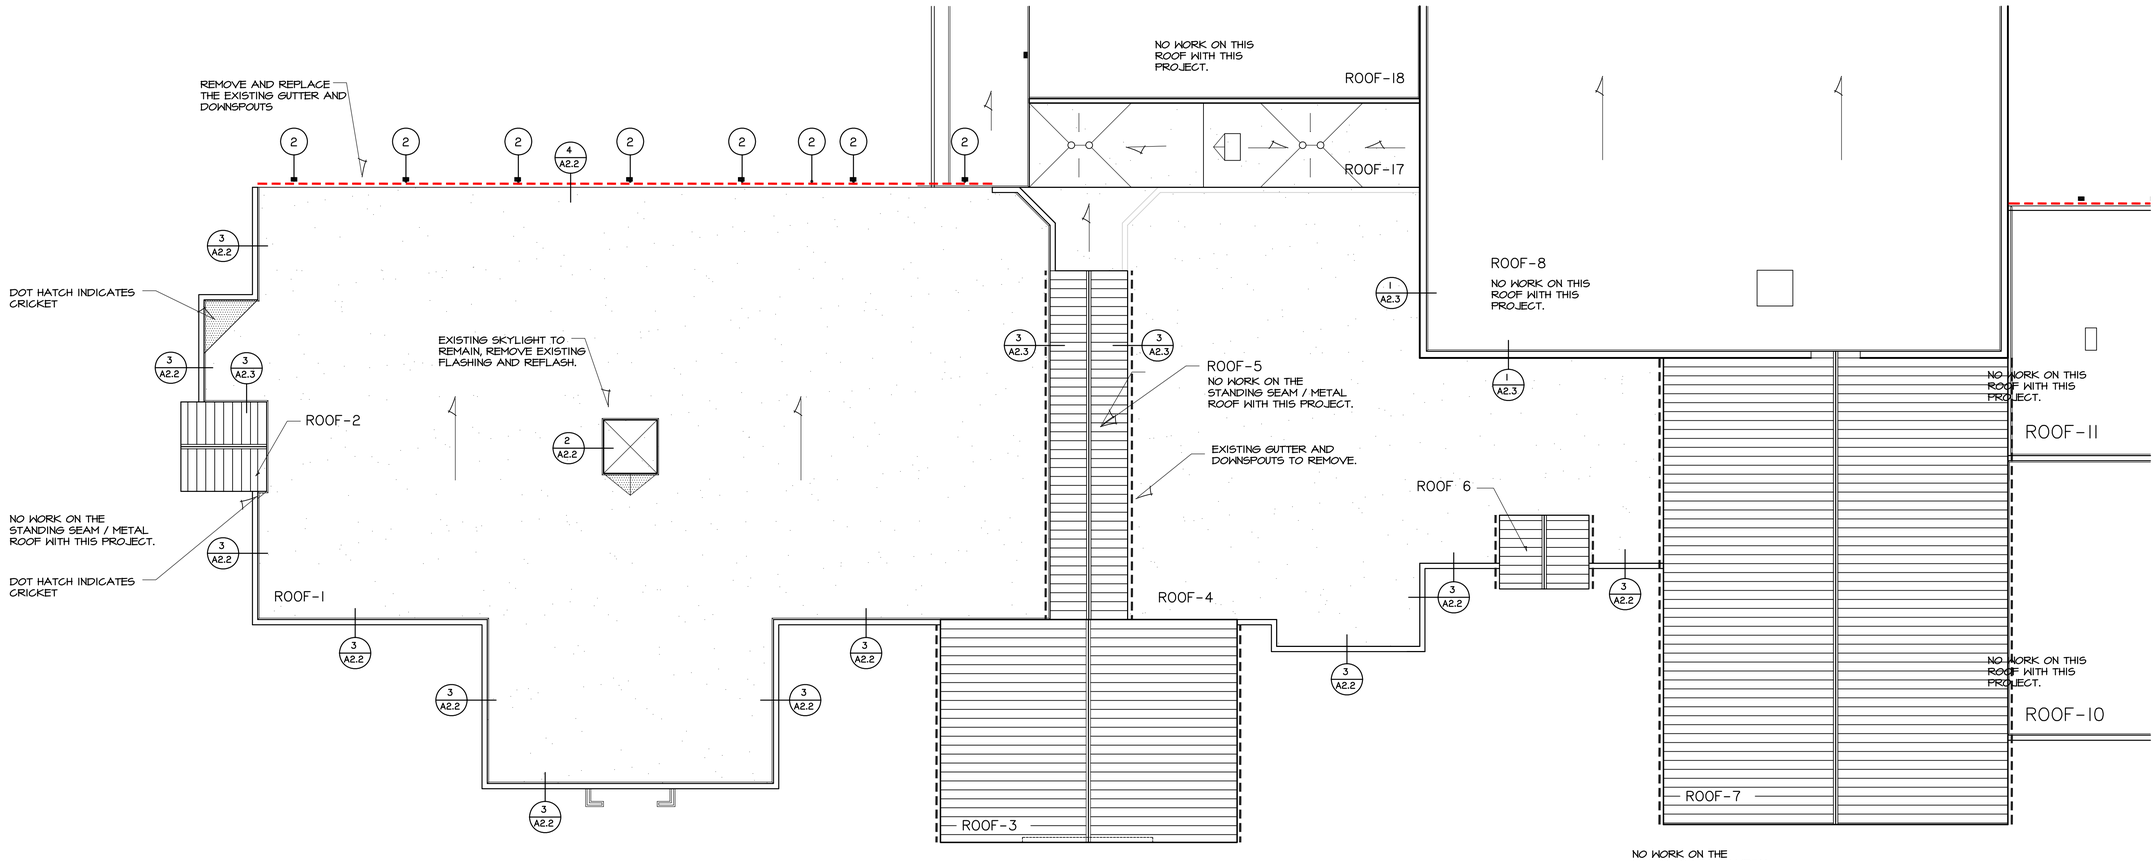

A BASE BID
PARTIAL ROOF PLAN
SCALE: 1/16" = 1'-0"

NORTH

0 5 10 20 50

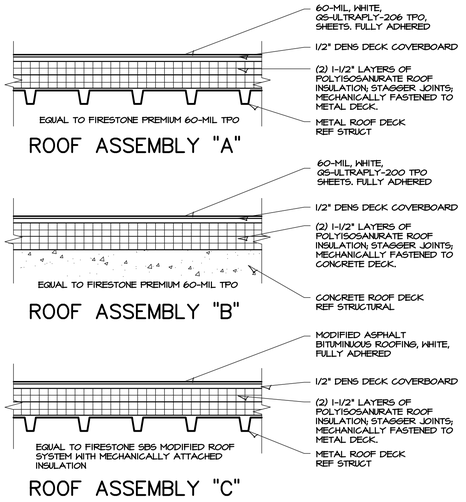

1 ROOF ASSEMBLIES
SCALE: N.T.S.

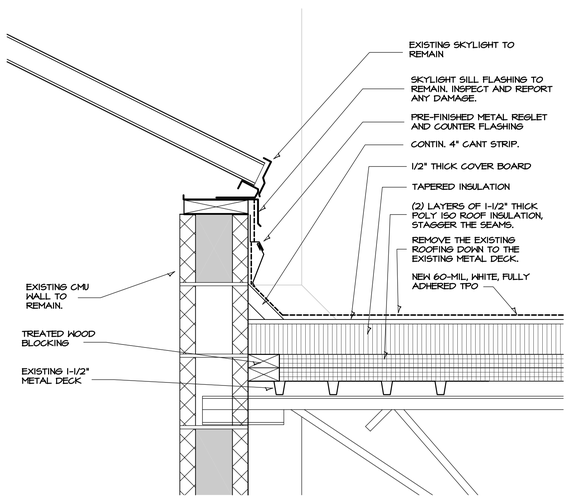

2 SKYLIGHT CURB DETAIL
SCALE: 1-1/2" = 1'-0"

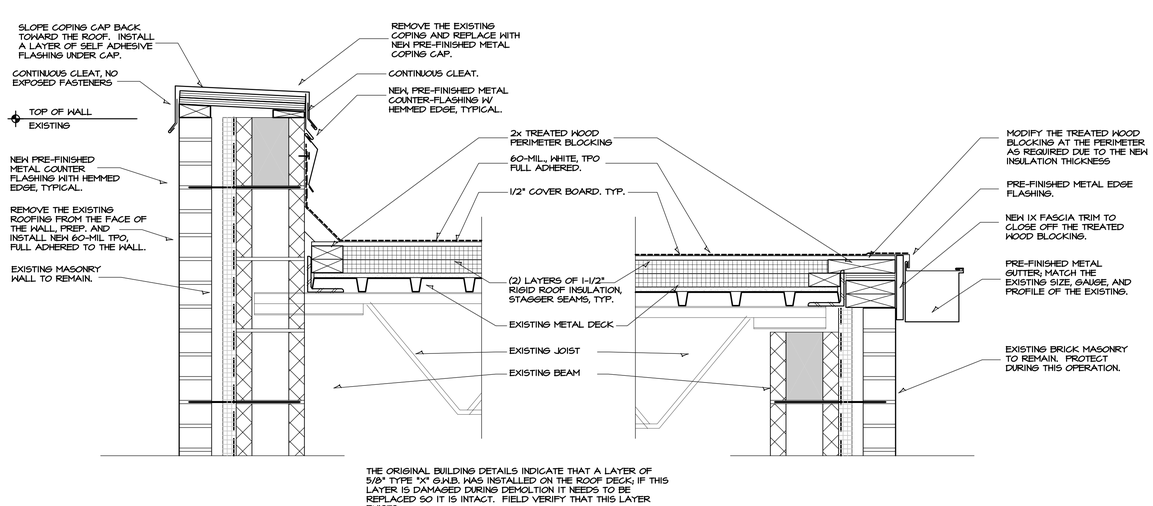

THE ORIGINAL BUILDING DETAILS INDICATE THAT A LAYER OF 5/8" TYPE "X" G.W.B. HAS INSTALLED ON THE ROOF DECK, IF THIS LAYER IS DAMAGED DURING DEMOLITION IT NEEDS TO BE REPLACED SO IT IS INTACT. FIELD VERIFY THAT THIS LAYER EXISTS.

3 PARAPET DETAIL
SCALE: 1-1/2" = 1'-0"

4 GUTER DETAIL
SCALE: 1-1/2" = 1'-0"

HANNEY & ASSOCIATES, ARCHITECTS
1726 South Hillside, Wichita, Kansas, 67211
Phone (316) 683-8885
Fax (316) 684-1441

02/02/20

2020 RCJSHS - ReROOFING PROJECT
UNIFIED SCHOOL DISTRICT 323
ROCK CREEK J-S HIGH SCHOOL -- 9355 FLUSH ROAD - FLUSH, KANSAS

DRAWINGS ISSUED		
NO.	DATE	ITEM ISSUED
2	1/17/20	ISSUED FOR BIDS
1	1/13/20	BOE REVIEW

COMPUTER DRAWING
2020\ROOF\323_A202.dwg

DATE: JANUARY 2020	
DRAWN BY:	CHECKED BY:
CH MH	MRH

SHEET

A2.2

OF - SHEETS